| F.A. RTE. | SECTION | COUNTY | TOTAL SHEETS | SHEET NO. |
|---|---|---|---|---|
| 90/94 | (2021-R02 PT2 ETC 232-6.6-1P) (R-10) | Cook | 565 | 189 |
| STA. | | TO STA. | | |
| FED. ROAD DIST. NO. | | ILLINOIS | FED. AID PROJECT | |

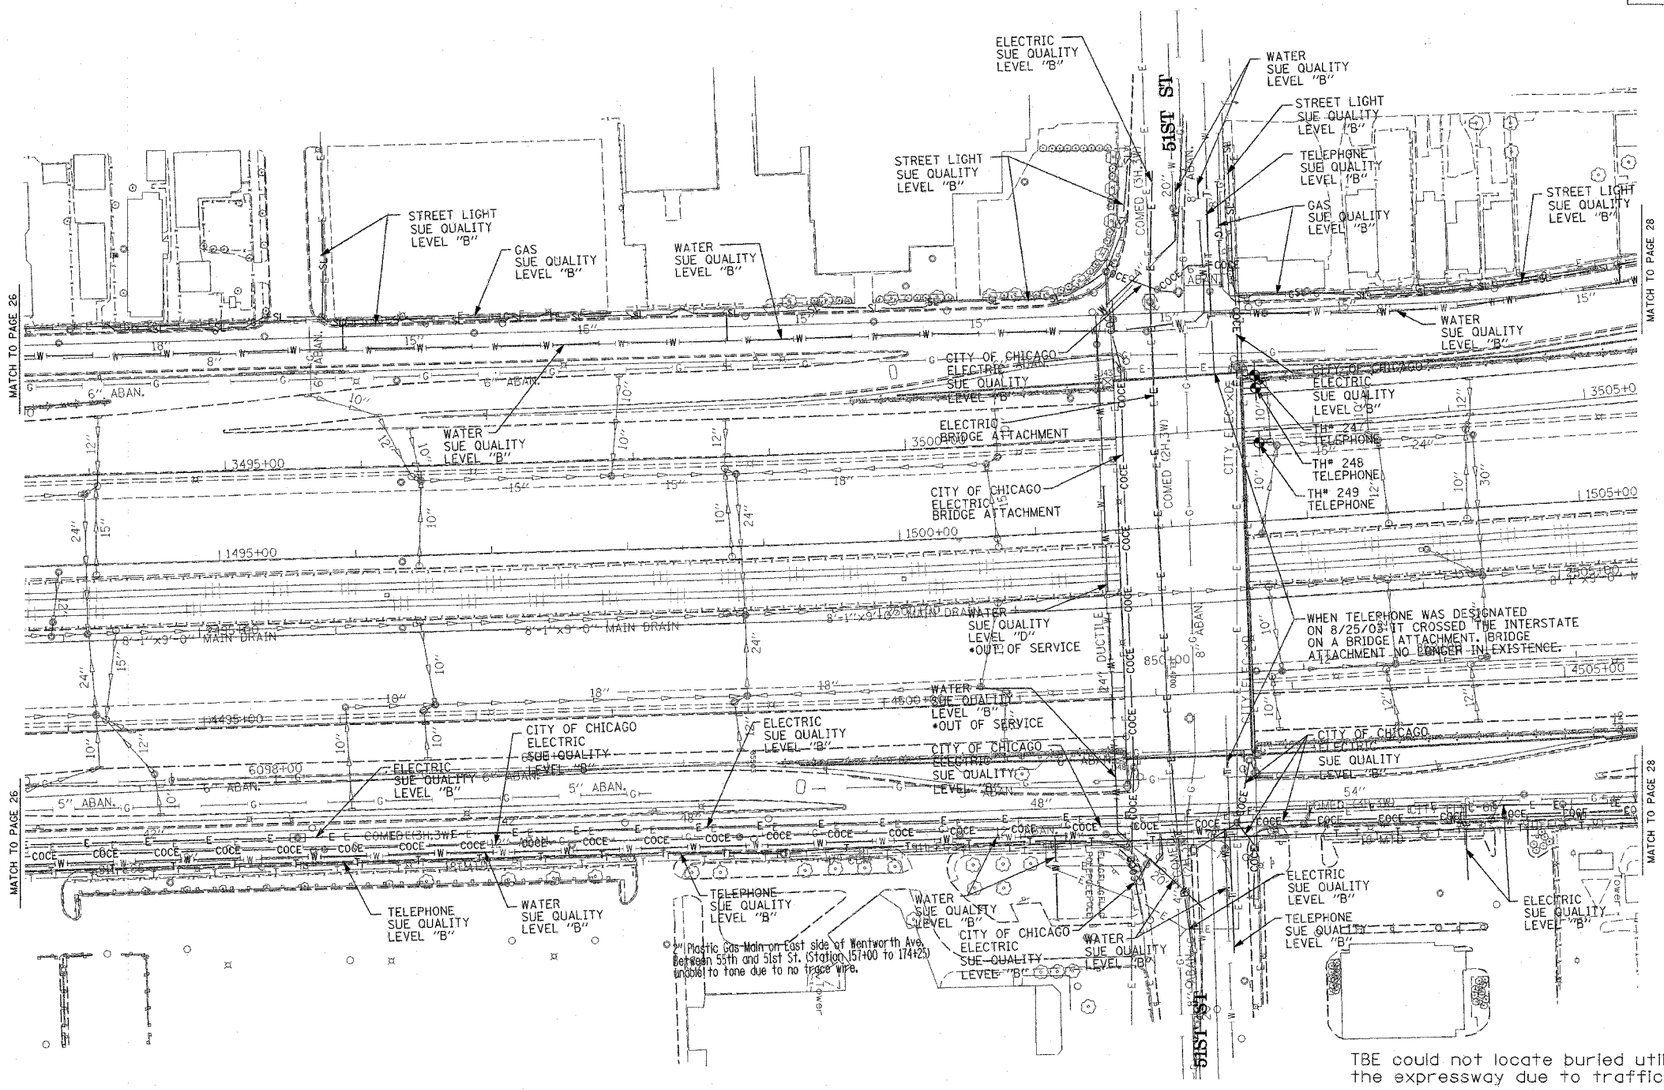


TBE could not locate buried utilities directly beneath the expressway due to traffic and safety issues.

*At the time of Quality Level "B" SUE services, the water lines were active. The lines, however, are now expected to be out of service per IDOT.

**TBE GROUP, INC.**

CIVIL ENGINEERING * TRANSPORTATION * ENVIRONMENTAL * PLANNING * UTILITY ENGINEERING/LOCATING

SOUTHERN REGION: FL,GA,SC,NC
NORTHERN REGION: IL,IN,MI,OH,MD,NJ,NY PA,VA,CANADA
WESTERN REGION: AZ,NV,NM,TX,CA,OR,UT,WA

IL09500164, 167, 168, 170, 171, 179, 180, 182, 204, 205, 206, 211, 212, 219, 221, 225, 226, 227, 228, 230, 232, 250, 251, 252

TBE SUE PAGE NO: 27 of 36

Checked by: Sandra Jones PE

SUE Quality Level "A" : Test Holes
SUE Quality Level "B" : Designating

| | |
|---|---|
| —TS— —TS— | TRAFFIC SIGNAL |
| —SL— —SL— | STREET LIGHT |
| COCE | CITY OF CHICAGO ELECTRIC |
| —T— —T— | TELEPHONE |
| —W— —W— | WATER |
| —G— —G— | GAS |
| —CTV— —CTV— | CABLE TELEVISION |
| —FO— —FO— | FIBER OPTIC |
| —E— —E— | ELECTRIC |
| | TEST HOLE |

Utilities shown on these plans as depicted in the legend have been investigated by TBE Group, Inc in accordance with SUE Industry Standards. All other information shown has been provided to TBE Group, Inc by others.

205 W. WACKER DRIVE
SUITE 1020
CHICAGO, IL 60606
(312) 704-1970

| REVISIONS | |
|---|---|
| NAME | DATE |
| | |

ILLINOIS DEPARTMENT OF TRANSPORTATION

SUE Investigation of Underground Utilities

I-90/I-94 Dan Ryan Expressway from I-57. to 69th Street
Contract Number: 62303, 62590, 62592, 62594

SQL "A" DATE : 3/08/06
SQL "B" DATE : 7/22/04

DRAWN BY : KLC
SCALE : 1" = 50'