F.A.I.	SECTION	COUNTY	TOTAL SHEETS	SHEET NO.
94/90 *		COOK	565	231
STA.		TO STA.		
FED. ROAD DIST. NO.	ILLINOIS	FED. AID PROJECT		

62301 *(2021-922 PT2 ETC 2324.6-1P) R-10

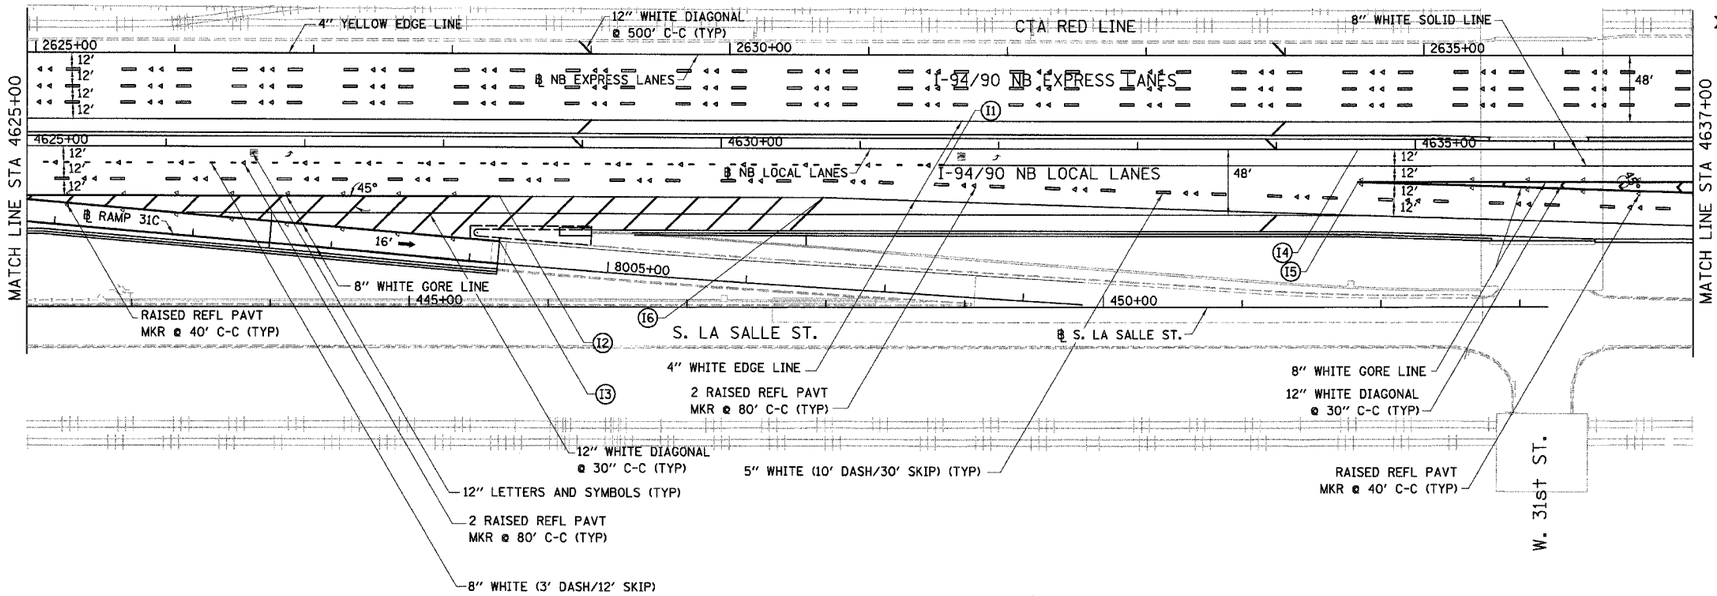

PI	STATION	OFFSET
I1	4631+60.00	12.00' RT
I2	4628+40.37	36.00' RT
I3	8004+20.56	16.00' LT
I4	4634+58.80	00.00' RT
I5	4635+58.80	24.00' RT
I6	4630+73.50	36.00' RT

NOTES:

1. ALL PAVEMENT MARKINGS MUST BE POLYUREA
2. FOR PAVEMENT MARKING DETAILS, SEE DISTRICT 1 STANDARDS TC-12 AND TC-13.
3. PAVEMENT MARKINGS MUST MATCH THOSE OF CONTRACT 62584 AT RAMP 31C.

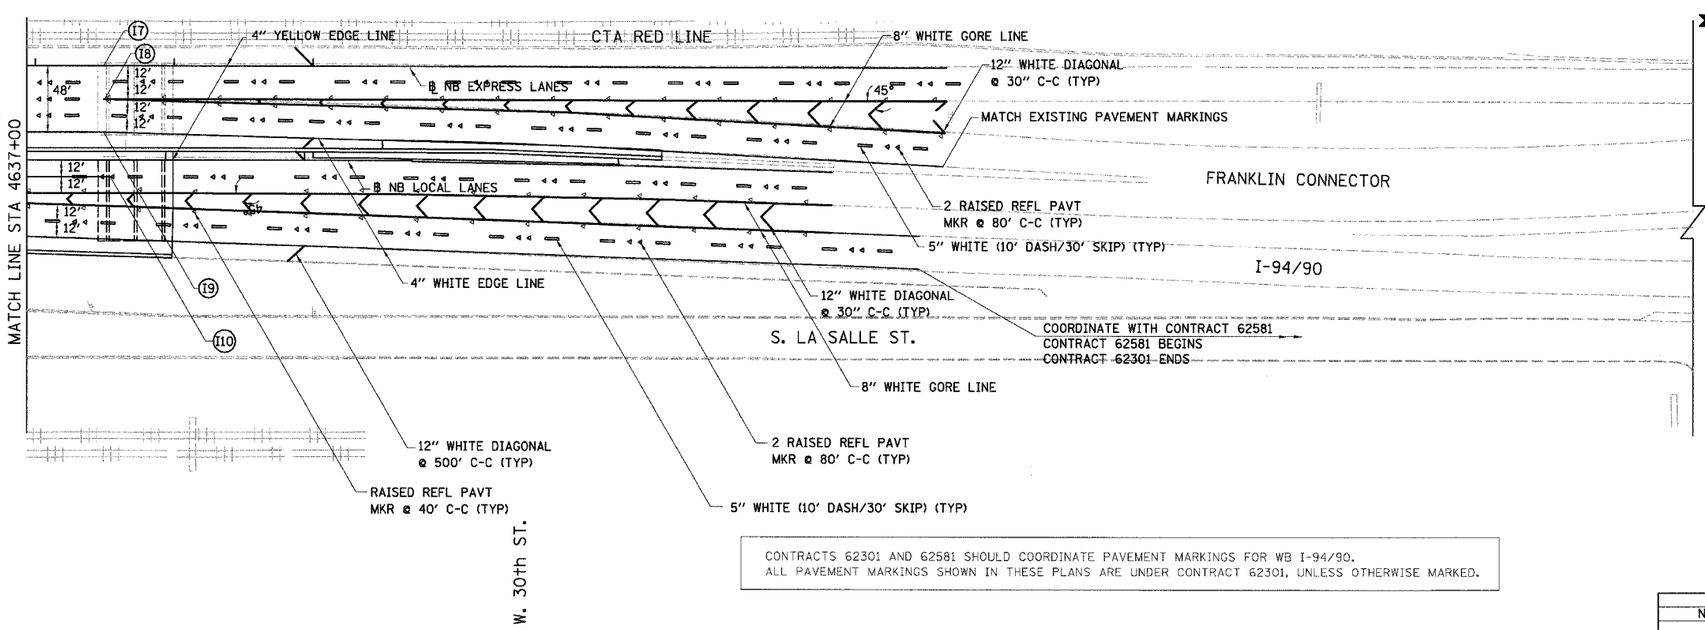

PI	STATION	OFFSET
I7	2637+49.08	00.00' RT
I8	2637+49.74	24.00' RT
I9	2637+49.08	48.00' RT
I10	4637+70.00	12.00' RT

CONTRACTS 62301 AND 62581 SHOULD COORDINATE PAVEMENT MARKINGS FOR WB I-94/90.
ALL PAVEMENT MARKINGS SHOWN IN THESE PLANS ARE UNDER CONTRACT 62301, UNLESS OTHERWISE MARKED.

0 50' 100'

PM-08

REVISIONS	
NAME	DATE

ILLINOIS DEPARTMENT OF TRANSPORTATION

F.A.I. 94/90 (DAN RYAN EXPRESSWAY)

GARFIELD BLVD TO 31ST STREET (NB LOCAL LANES)

PROPOSED PAVEMENT MARKING PLANS

SCALE: 1"=50' DRAWN BY: RA

DATE: 06/09/06 CHECKED BY: RS

BOWMAN, BARRETT & ASSOCIATES INC.
CONSULTING ENGINEERS
Chicago, Illinois
312.228.0100
www.bbandainc.com

n:\660\cadd\civil\ilb\sheets\660_ilbpm01.dgn

14:22 PM 6/7/2006