F.A.I.	SECTION	COUNTY	TOTAL SHEETS	SHEET NO.
94/90	•	COOK	565	419
STA.		TO STA.		
FED. ROAD DIST. NO.	ILLINOIS	FED. AID PROJECT		

62301 •(2021-922 PT2 ETC 2324.6-1P) R-10

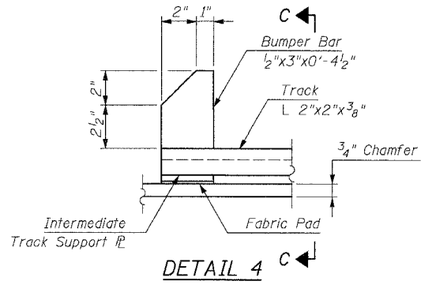

DETAIL 4

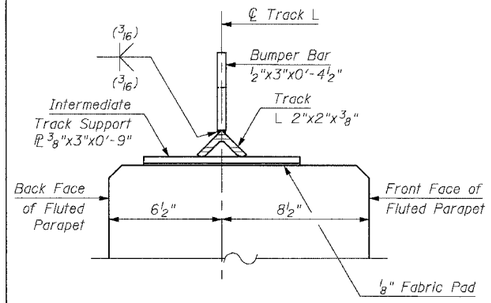

SECTION C-C

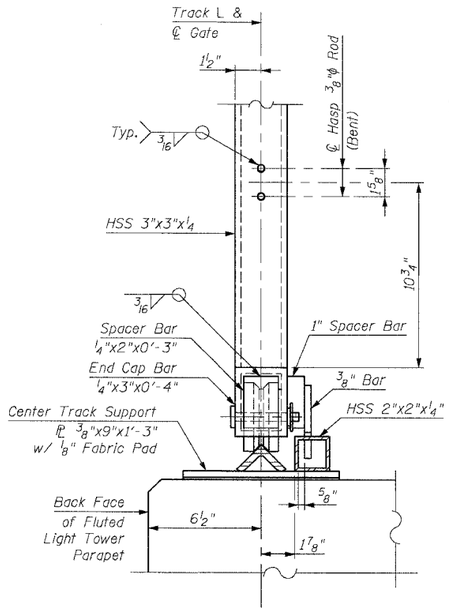

SECTION F-F

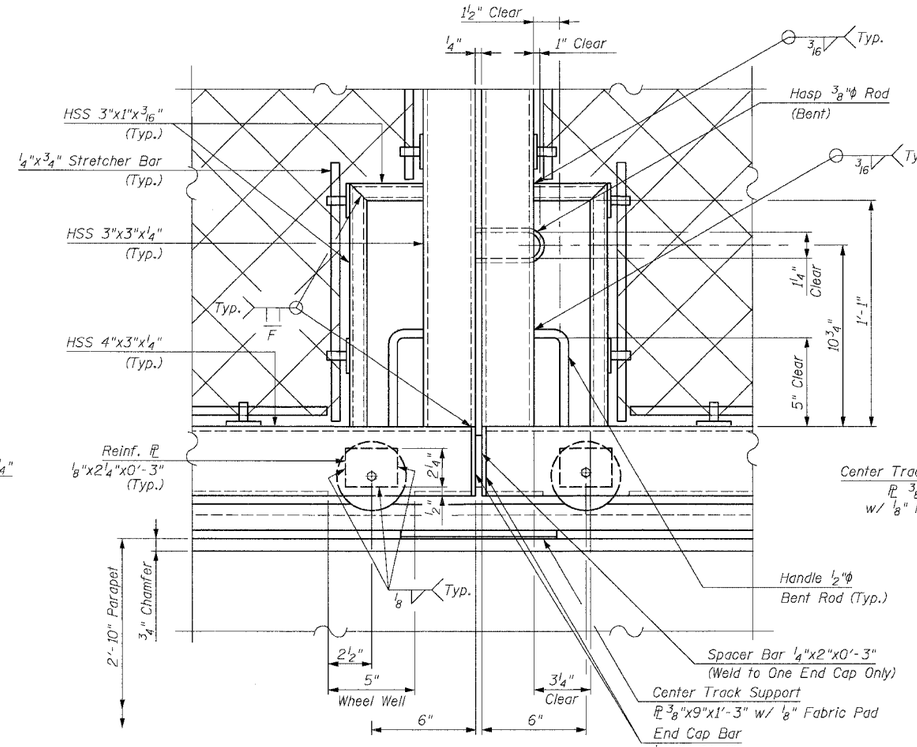

DETAIL 6

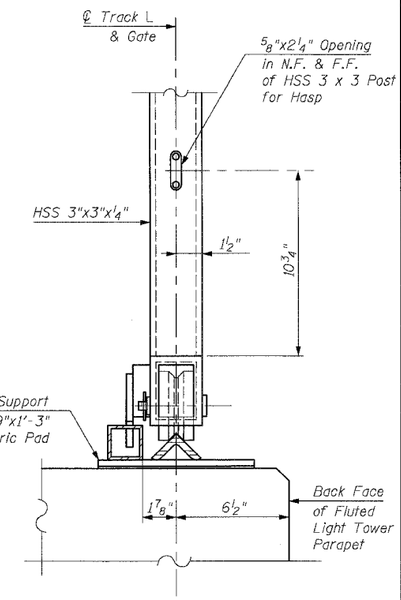

SECTION H-H

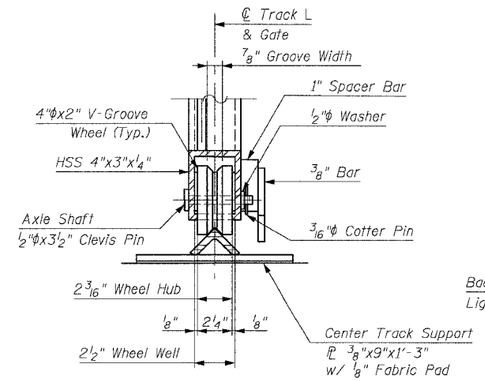

DETAIL 7

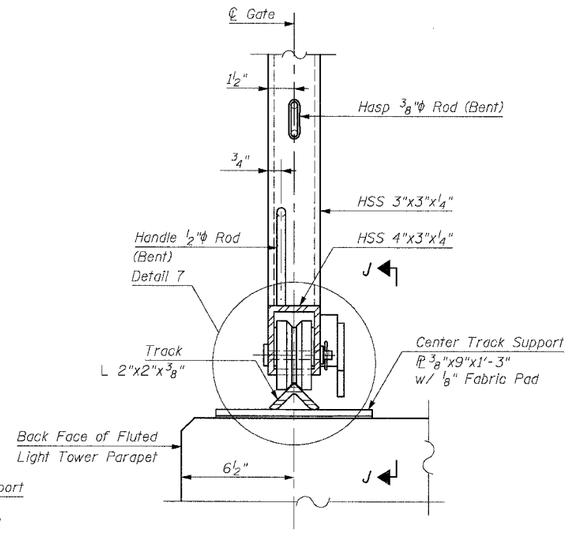

SECTION G-G

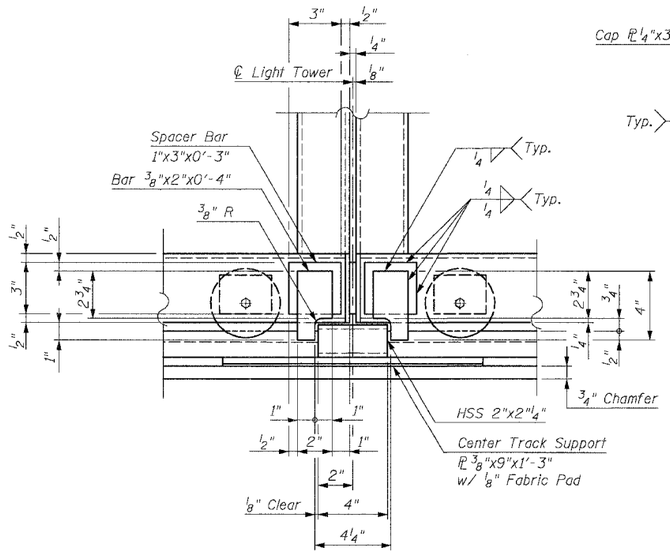

SECTION J-J

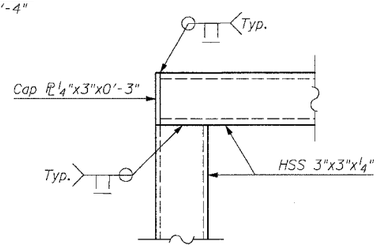

DETAIL 5

Notes:

1. For Notes see Sheet SD2A.
2. See Sheet SD3 for location of Sections C-C, F-F, G-G & H-H and Details 4, 5 & 6.

BOWMAN, BARRETT & ASSOCIATES INC.
CONSULTING ENGINEERS
Chicago, Illinois
312.228.0100
www.bbandainc.com

SHEET SD5 OF SD11

REVISIONS NAME	DATE

ILLINOIS DEPARTMENT OF TRANSPORTATION

F.A.I. 94/90 (DAN RYAN EXPRESSWAY)
GARFIELD BLVD TO 31ST STREET (NB LOCAL LANES)

CHAIN LINK FENCE, 42"
ATTACHED TO STRUCTURE (SPECIAL)
TYPICAL GATE SECTIONS & DETAILS 2

SCALE: NTS DRAWN BY: MTR
DATE: JUNE 9, 2006 CHECKED BY: BLU

d:\projects\chi\NB\WHET_AIWING WALLS\660_WALLS\660_WALLS_DET_01.dgn
5:08:39 PM
6/7/2006