F.A.I.	SECTION	COUNTY	TOTAL SHEETS	SHEET NO.
94/90	*	COOK	565	428
STA.		TO STA.		
FED. ROAD DIST. NO.	ILLINOIS	FED. AID PROJECT		

62301 *(2021-922 PT2 ETC 2324.6-1P) R-10

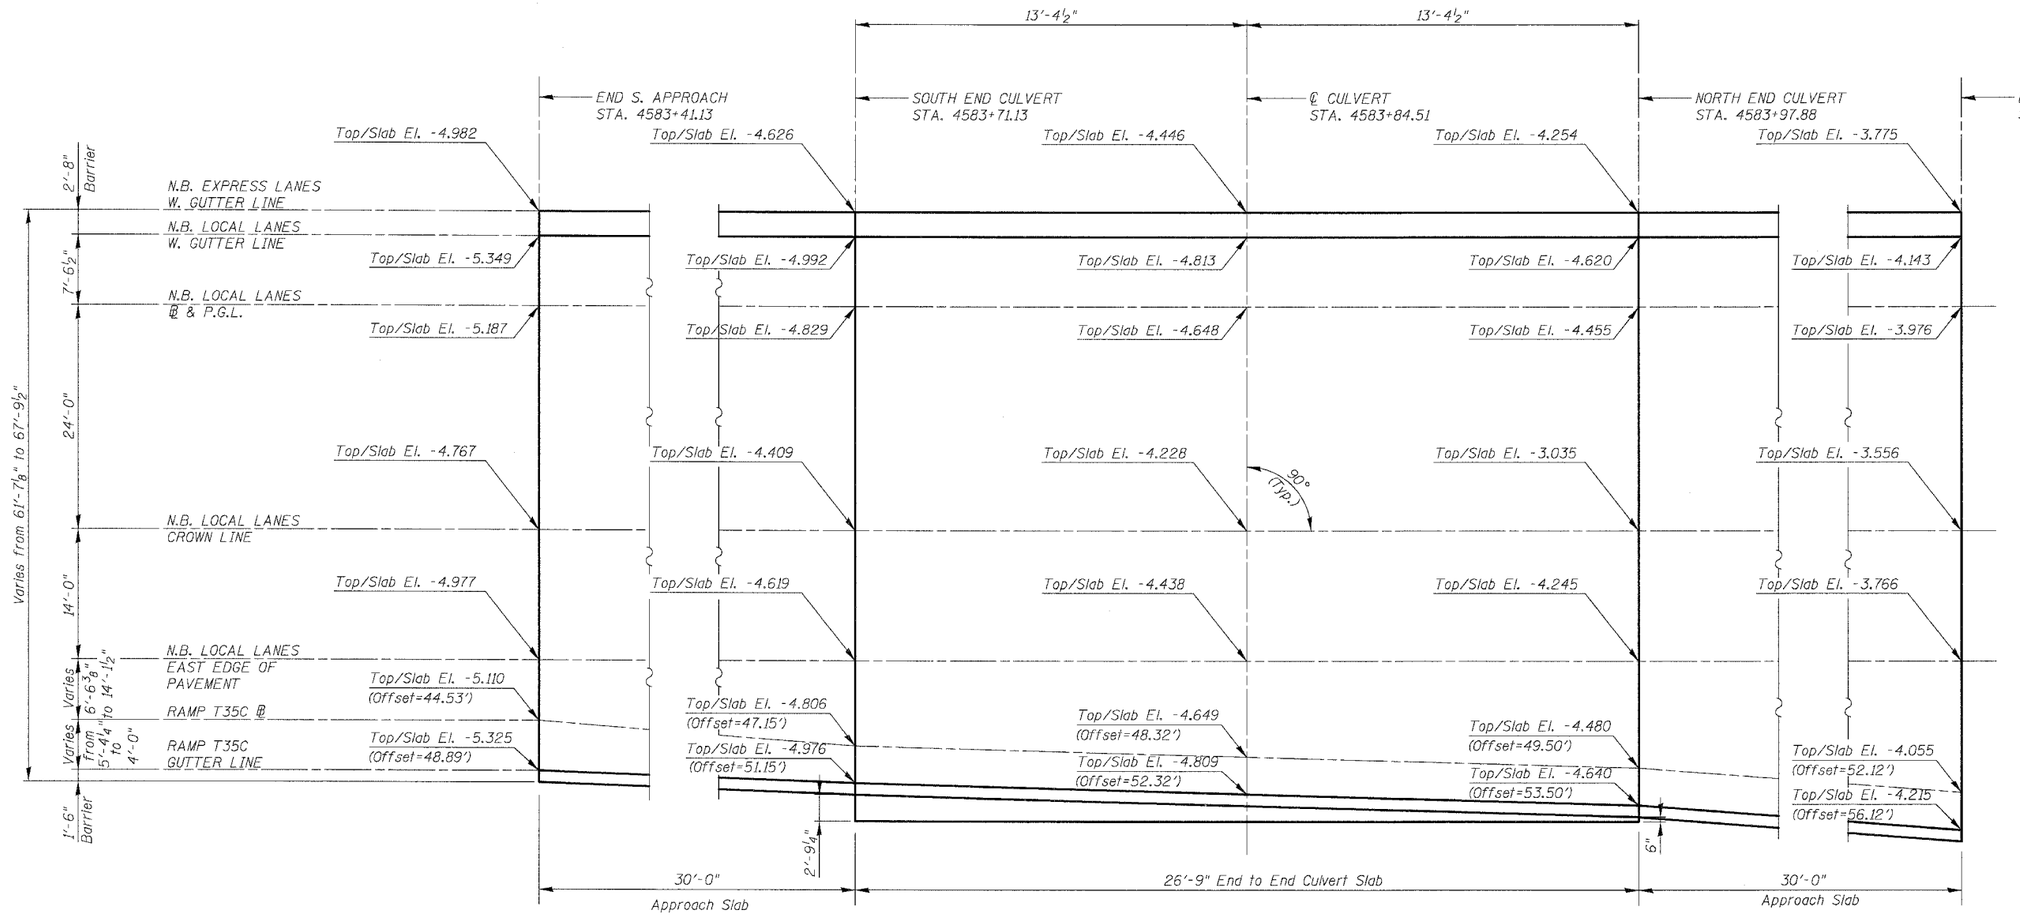

PLAN

Notes:

1. Offset measured from N.B. Local Lanes ℄.

SHEET CUL-3 OF CUL-16

REVISIONS NAME	DATE

ILLINOIS DEPARTMENT OF TRANSPORTATION

F.A.I. 94/90 (DAN RYAN EXPRESSWAY)

GARFIELD BLVD TO 31ST STREET (NB LOCAL LANES)

MWRD CULVERT, N. OF 39TH ST.,
COOK COUNTY, S.N. 016-2625
TOP SLAB ELEVATIONS

SCALE: N.T.S. DRAWN BY: DJM

DATE: JUNE 9, 2006 CHECKED BY: BLU

BOWMAN, BARRETT & ASSOCIATES INC.
CONSULTING ENGINEERS
Chicago, Illinois
312.228.0100
www.bbandainc.com

n:\660\acad\Culvert\NB660_NBRCulvert_sht.dgn
6/7/2006 3:59:59 PM