F.A.I. RTE.	SECTION	COUNTY	TOTAL SHEETS	SHEET NO.
94	*	COOK	565	556
STA.		TO STA.		
FED. ROAD DIST. NO.	ILLINOIS	FED. AID PROJECT		

* - PENDING I.D.O.T. PROGRAMMING

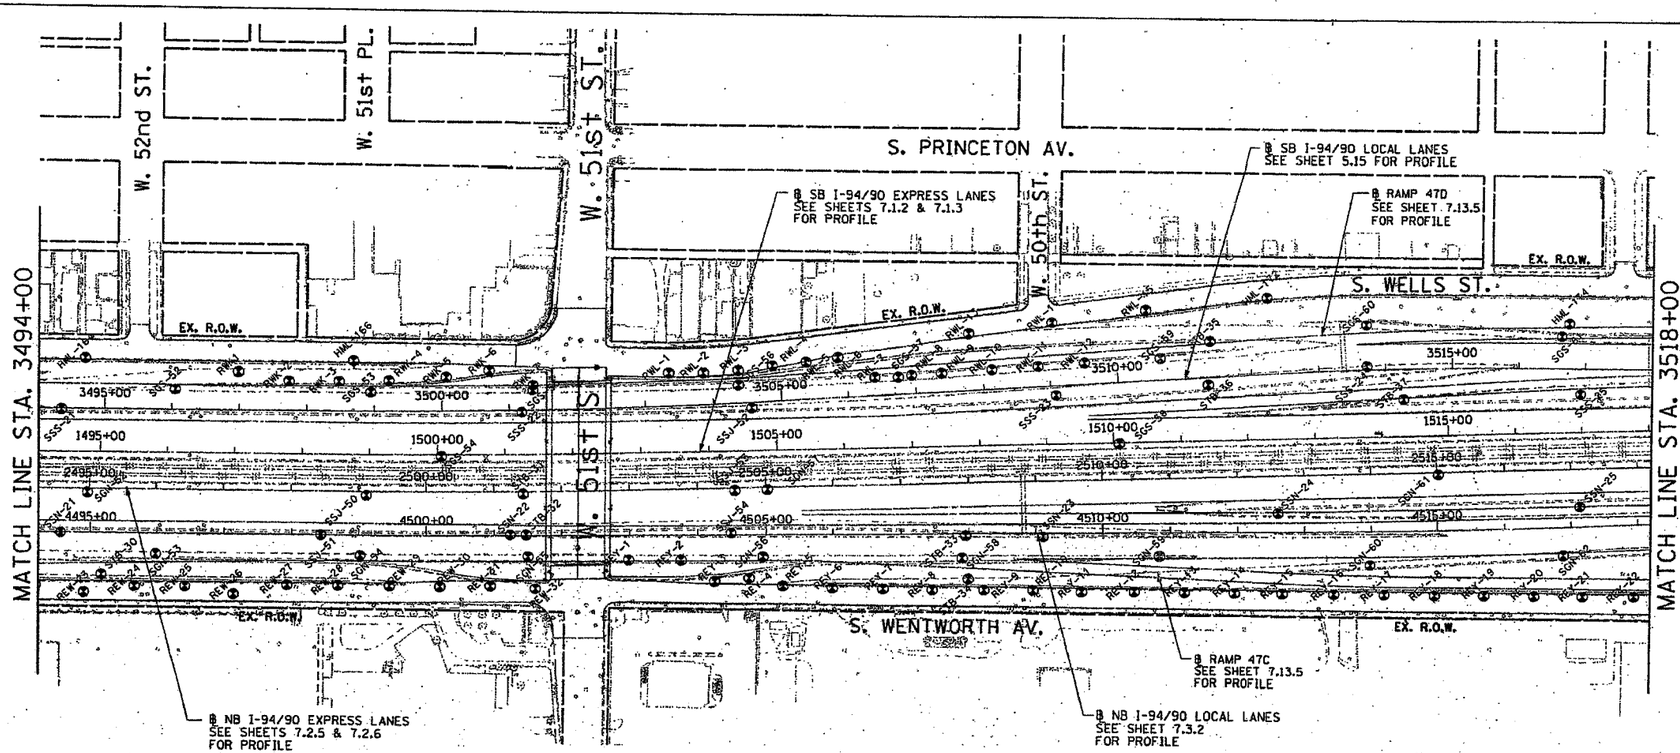

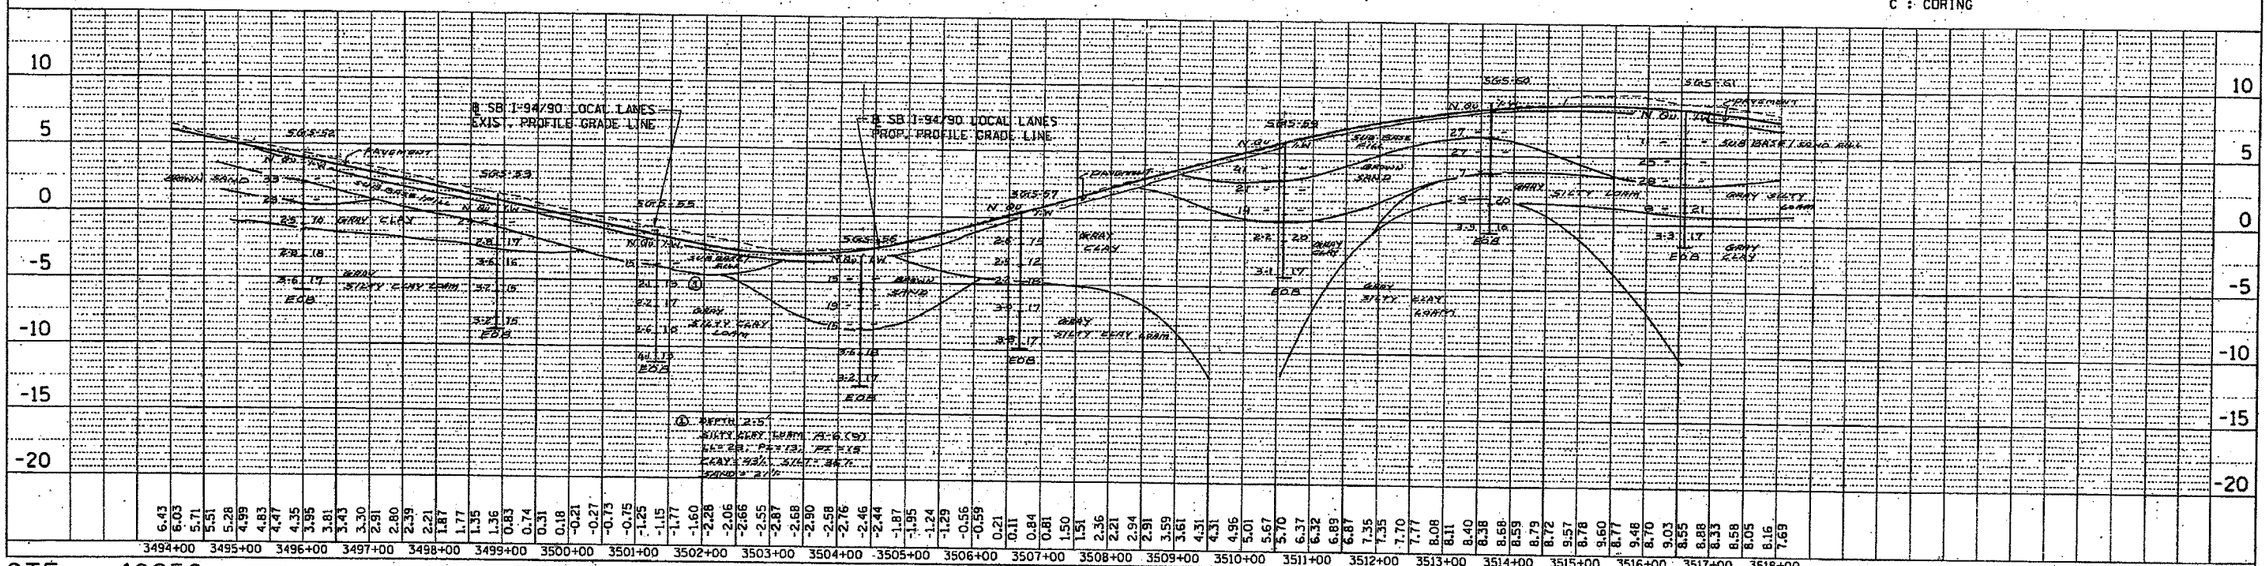

LEGEND FOR BORINGS

- ⊕ HML : HIGH MAST LIGHT POLE
- REO : RETAINING WALL, EAST SIDE, WALL-O
- REW : RETAINING WALL, EAST SIDE, WALL-W
- RWC : RETAINING WALL, WEST SIDE, WALL-C
- RWL : RETAINING WALL, WEST SIDE, WALL-L
- SIA : RETAINING WALL, INTERCHANGE, WALL 1A
- SSN : STORM SEWER, NORTHBOUND
- SSS : STORM SEWER, SOUTHBOUND
- SSJ : STORM SEWER, JACKING
- STB : SIGN STRUCTURE
- SSB : BRIDGE
- SEW.SWW : BRIDGE
- SGN : SUBGRADE, NORTHBOUND
- SGS : SUBGRADE, SOUTHBOUND
- BRN : 47th ST. RAMP
- C : CORING

PLAN — SURVEYED / PLOTTED / DRAWN / CHECKED / QUANTITIES / NOTE BOOK / NO. / BY / DATE

PROFILE — SURVEYED / PLOTTED / DRAWN / CHECKED / QUANTITIES / NOTE BOOK / NO. / BY / DATE

m:\p40468\civil\02-dc\sht\soilprofile\468exn05_15.sht
11/2/2003

CTE 40256

DAN RYAN PLAN AND SB I-94/90 LOCAL LANES PROFILE

SCALE: HORIZ. 1"=100'
VERT. 1"=5'

EXHIBIT NO. 5.15