F.A.I. RTE.	SECTION	COUNTY	TOTAL SHEETS	SHEET NO.
94	*	COOK	565	550
STA.		TO STA.		
FED. ROAD DIST. NO.	ILLINOIS	FED. AID PROJECT		

* - PENDING I.D.O.T. PROGRAMMING

PLAN — SURVEYED / PLOTTED / CHECKED / FINAL / DGN. MOVED / NOTE BOOK / NO. / BY / DATE / PLOT SF (M) CHECKED / DGN FILE NAME

PROFILE — SURVEYED / PLOTTED / CHECKED / FINAL / DGN. MOVED / NOTE BOOK / NO. / BY / DATE / STRUCTURE NOTATIONS SHOWN

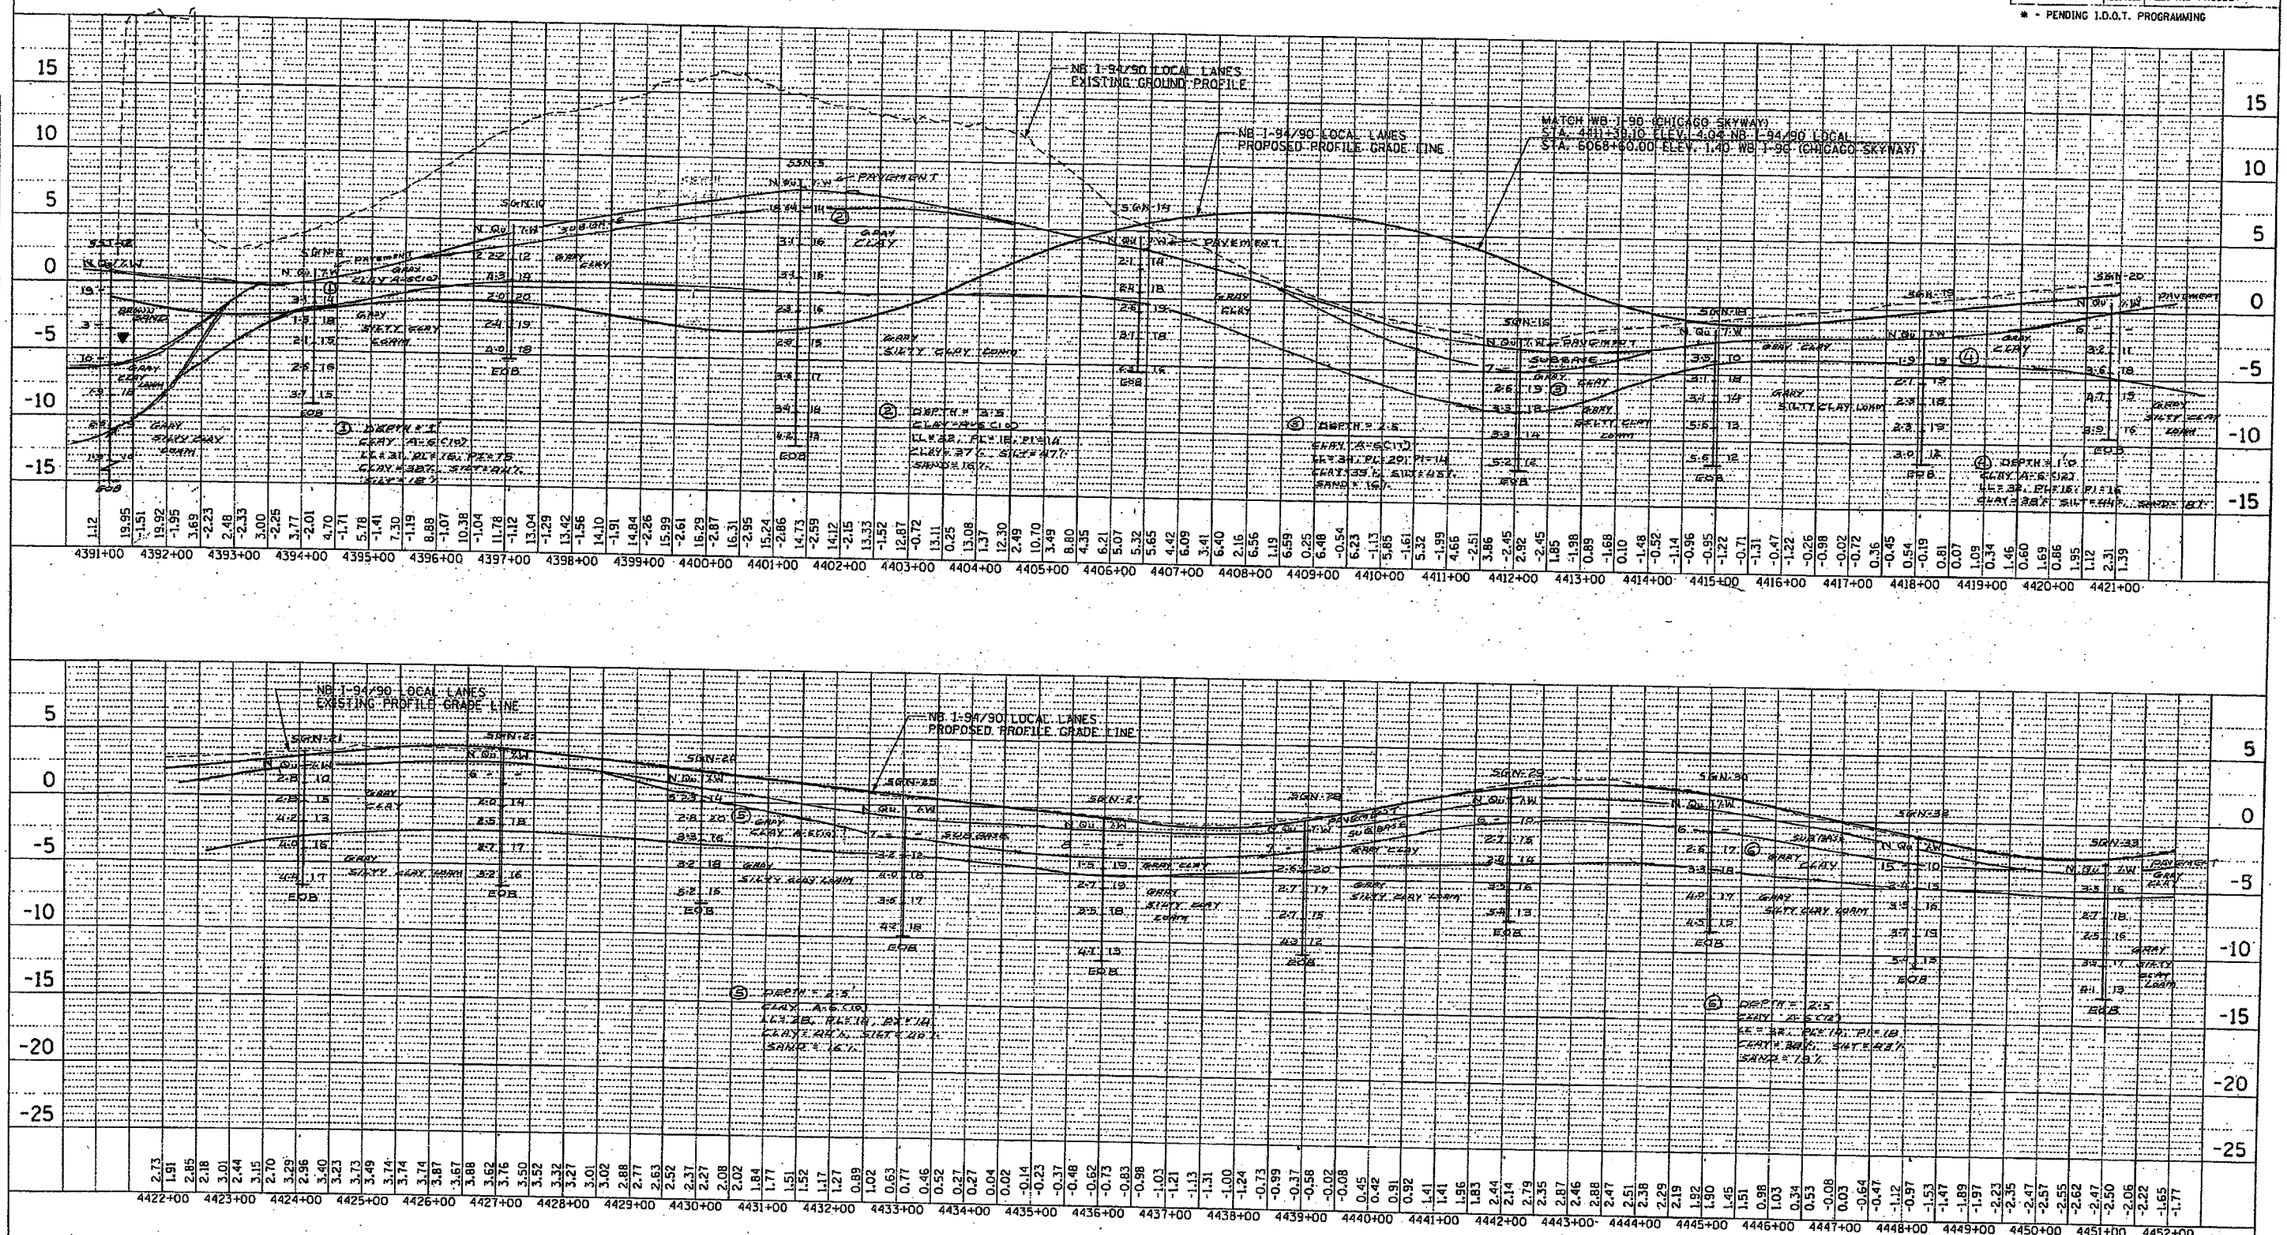

m:\p40468\civil\02-dc\sht\soil profile\468exh07_03_01.sht
11/27/2003

CTE 40256

NB I-94 AND I-94/90 LOCAL LANES PROFILE (STA. 4392+00 TO STA. 4452+00)

SCALE: HORIZ. 1"=100' VERT. 1"=5'

EXHIBIT NO. 7.3.1