F.A.I RTE.	SECTION	COUNTY	TOTAL SHEETS	SHEET NO.
94	*	COOK	565	560
STA.		TO STA.		
FED. ROAD DIST. NO.	ILLINOIS	FED. AID PROJECT		

* - PENDING I.D.O.T. PROGRAMMING

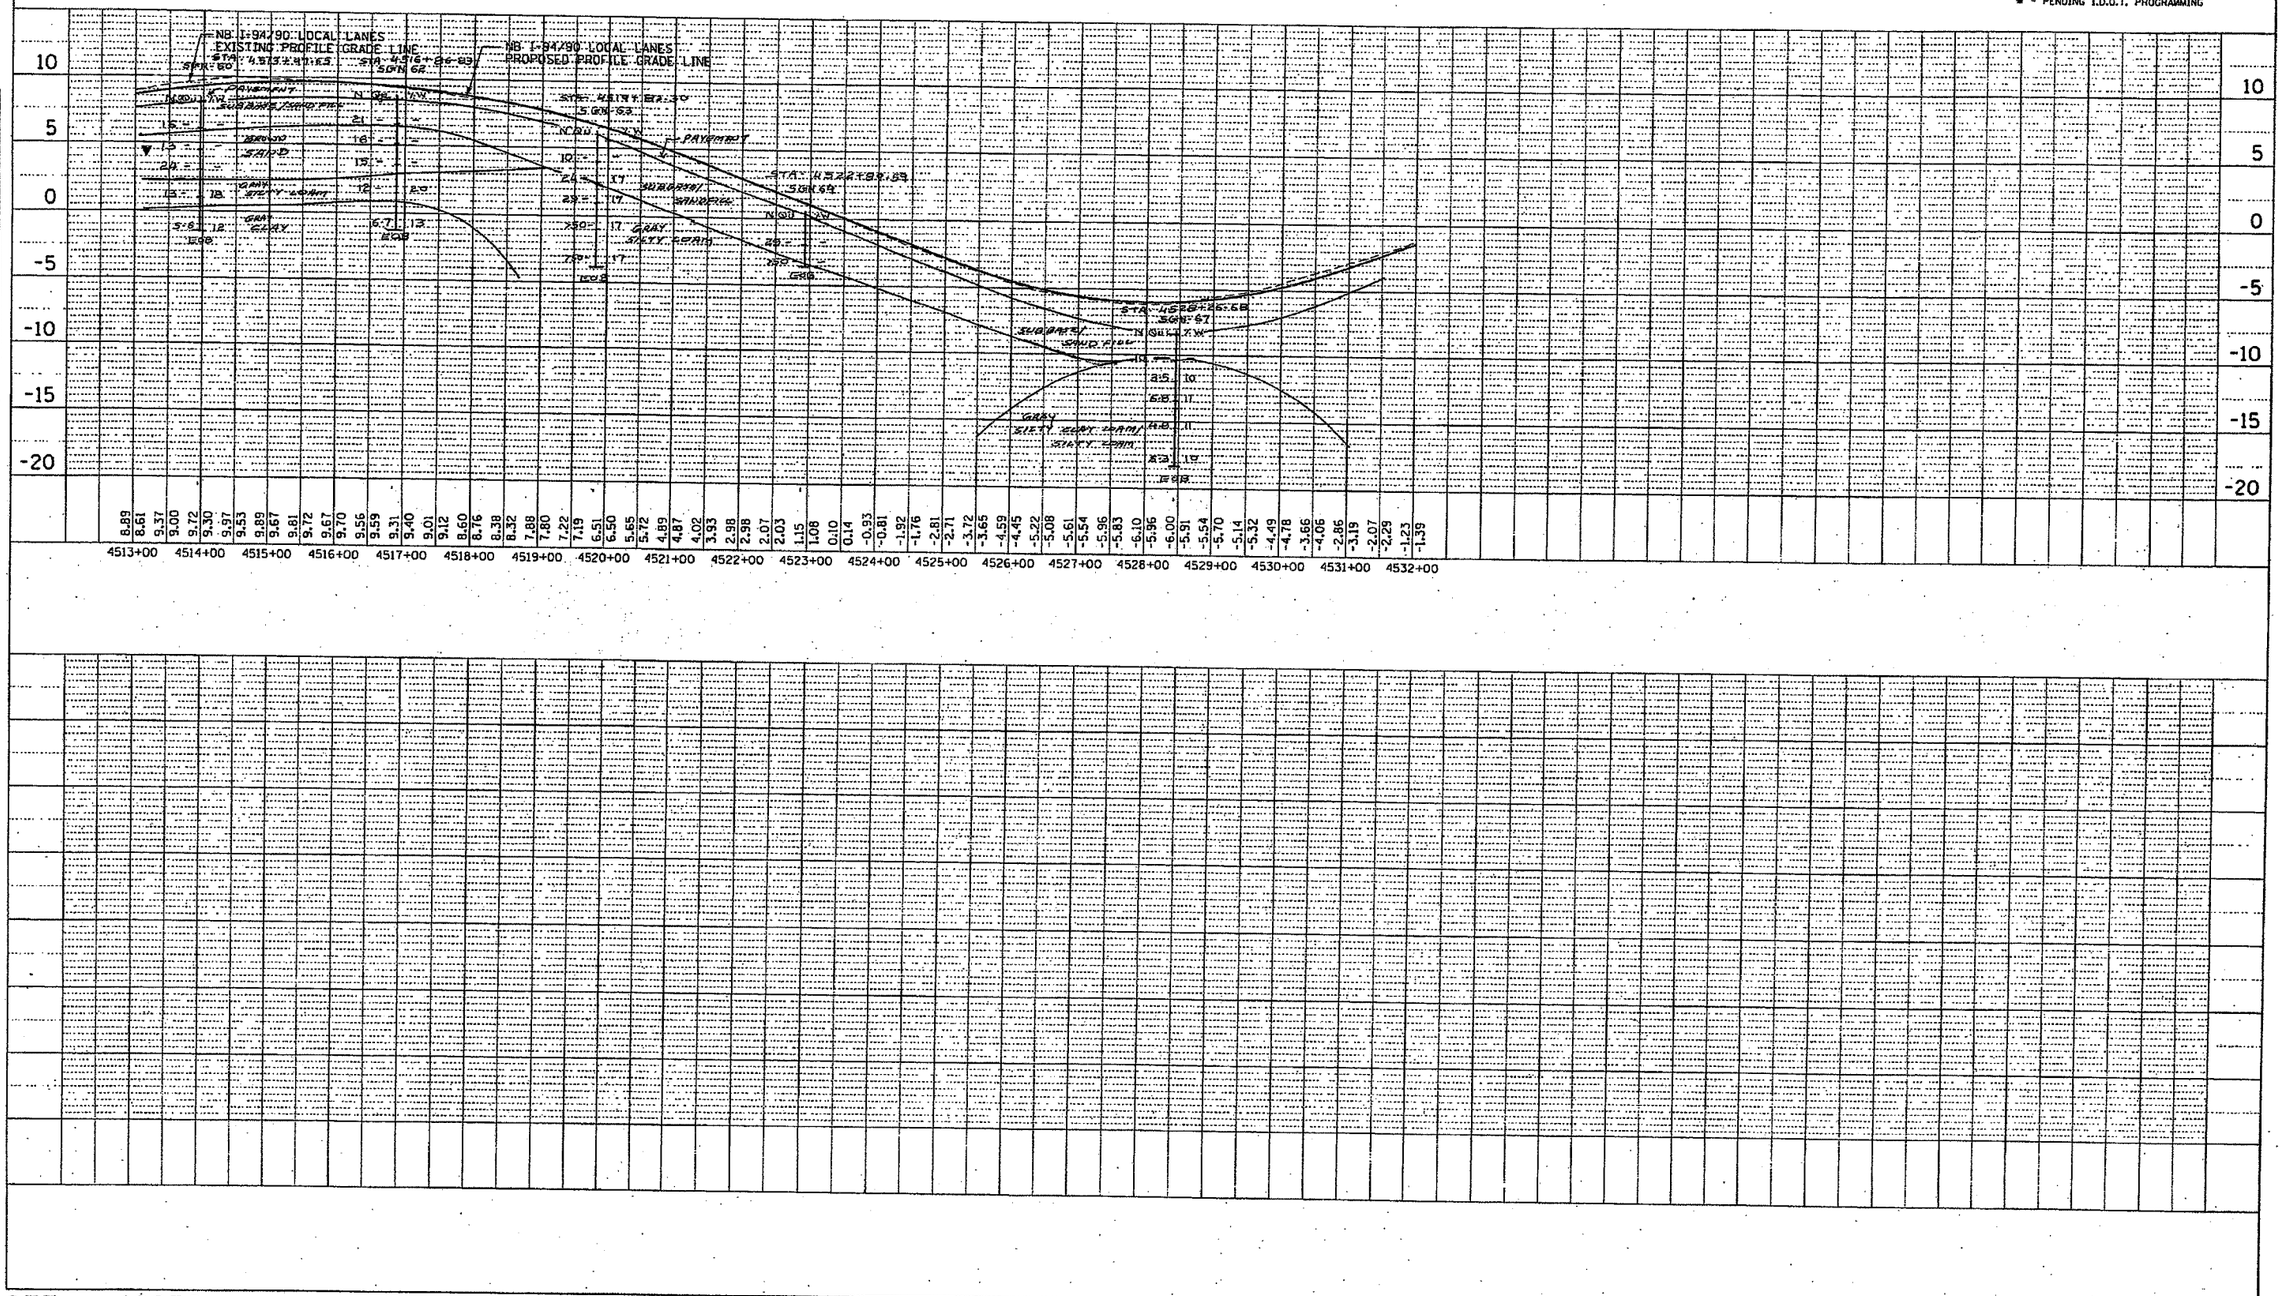

PLAN — SURVEYED / PLOTTED / ALIGNMENT CHECKED / BY. OF WAY CHECKED / CADD FILE NAME — NOTE BOOK NO. — BY — DATE

PROFILE — SURVEYED / PLOTTED / GRADES CHECKED / B.M. NOTED / STRUCTURE NOTATIONS CHKD — NOTE BOOK NO. — BY — DATE

m:\p40468\civil\02-dc\sht\soilprofile\468exh07_03_03.sht
11/12/2003

CTE 40256

NB I-94/90 LOCAL LANES PROFILE (STA. 4513+00 TO STA. 4532+00)

SCALE: HORIZ. 1"=100' VERT. 1"=5'

EXHIBIT NO. 7.3.3