F.A.P. RTE.	SECTION	COUNTY	TOTAL SHEETS	SHEET NO.
326	E-8-4-B	KANE	62	16
FED. ROAD DIST. NO. 1	ILLINOIS	FED. AID PROJECT		

CONTRACT NO. 62531
ISTHA CONTRACT RR-02-5129
ISTHA BRIDGE NO. 1101

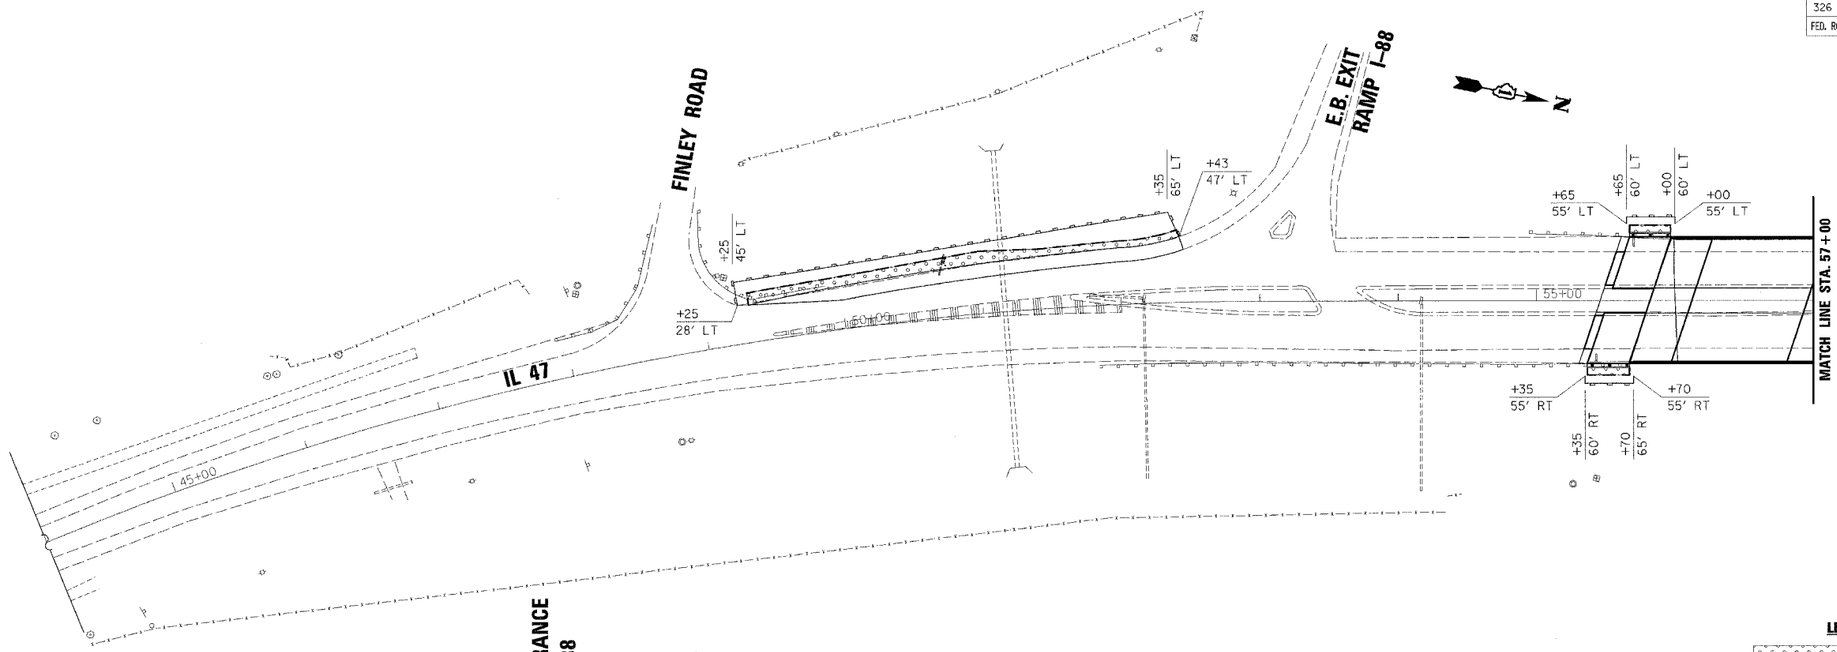

LEGEND

SEEDING CLASS 2A

PERIMETER EROSION BARRIER

0 50' 100'

rjngroup
Excellence through Ownership

200 West Front Street
Wheaton, Il 60187

REVISIONS NAME	DATE

ILLINOIS DEPARTMENT OF TRANSPORTATION
F.A.P. ROUTE 326 (IL 47)

EROSION CONTROL & LANDSCAPING PLAN

SCALE: VERT.
HORIZ.
DATE: MARCH 21, 2006

DRAWN BY: NEC
CHECKED BY: SPF

5/4/2006 3:35:01 PM K:\IL18252\cad\Design\IL18252_ErosionControl.dgn