ISTHA CONTRACT RR-02-5129 ISTHA BRIDGE NO. 1101
CONTRACT NO. 62531

F.A.P RTE.	SECTION	COUNTY	TOTAL SHEETS	SHEET NO.
326	E-8-4-B	KANE	62	58
STA. 52+00.00		TO STA. 54+00.00		
FED. ROAD DIST. NO.	ILLINOIS	FED. AID PROJECT		

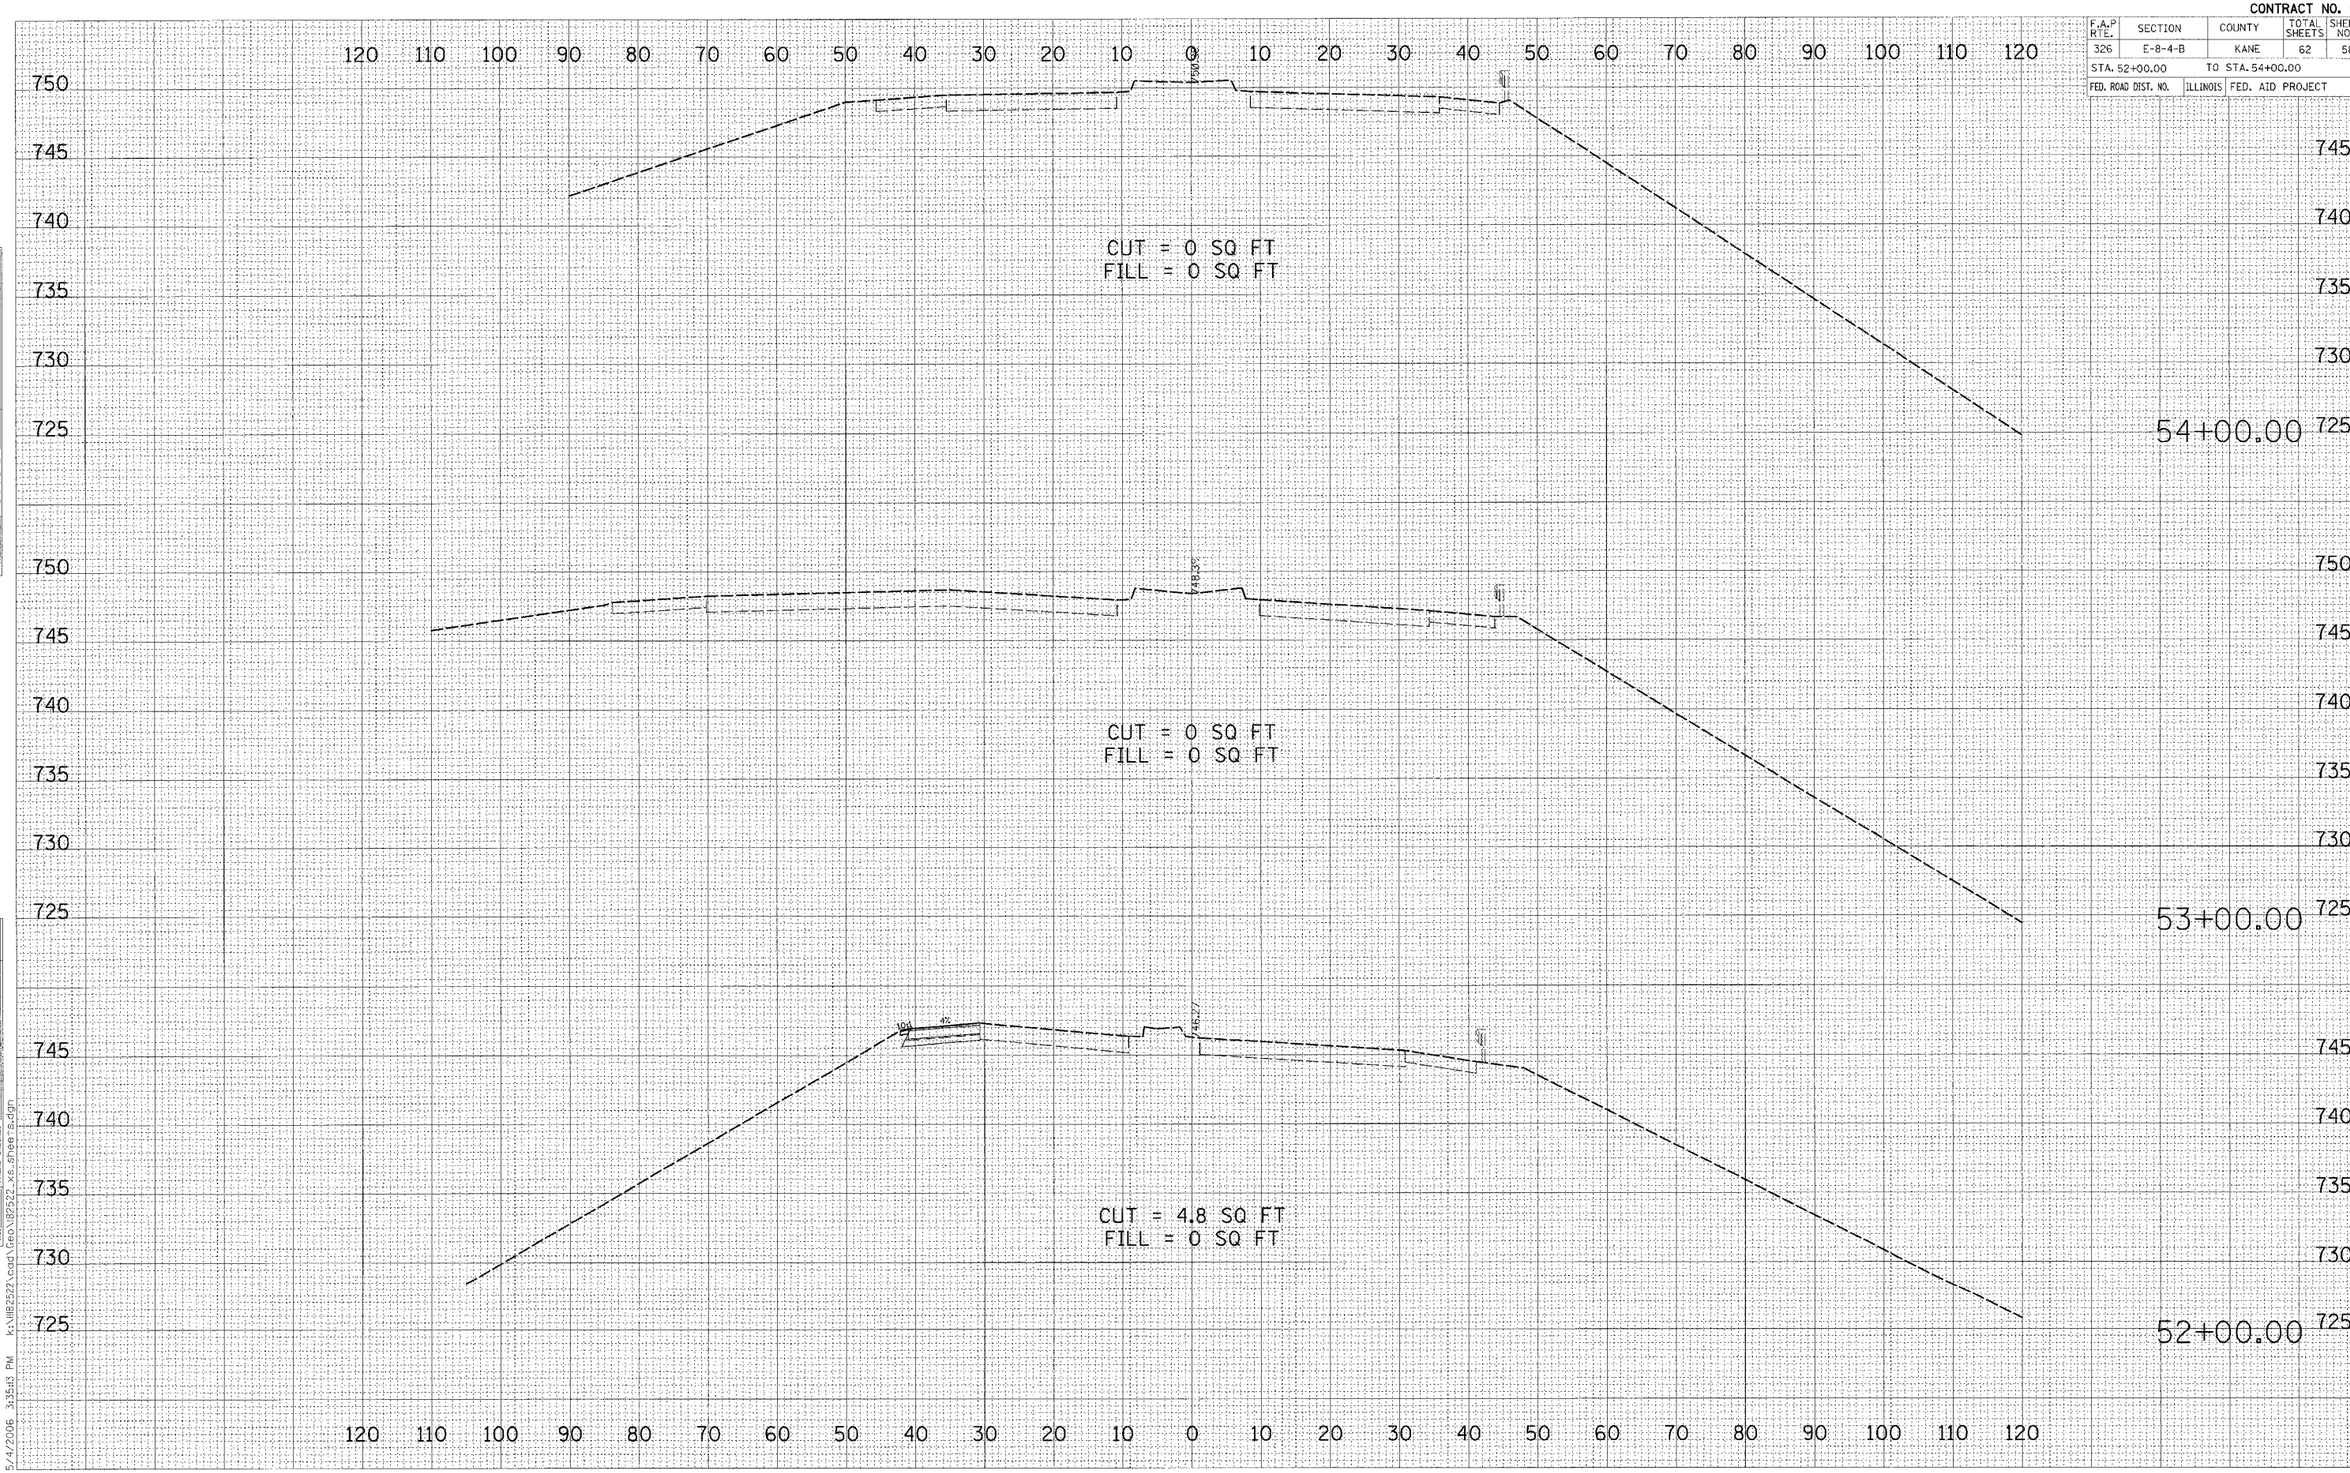

FINAL SURVEY | NOTE BOOK | NO. | SURVEYED | PLOTTED | TEMPLATE | AREAS | AREAS CHECKED | BY | DATE

ORIGINAL SURVEY | NOTE BOOK | NO. | SURVEYED | PLOTTED | TEMPLATE | AREAS | AREAS CHECKED | BY | DATE

5/4/2006 3:35:13 PM k:\1182522\cad\Geo\182522_xs_sheets.dgn