F.A.I.	SECTION	COUNTY	TOTAL SHEETS	SHEET NO.
94/90	2003-0291	COOK	344	180
STA.		TO STA.		
FED. ROAD DIST. NO.	ILLINOIS	FED. AID PROJECT		

62581

N

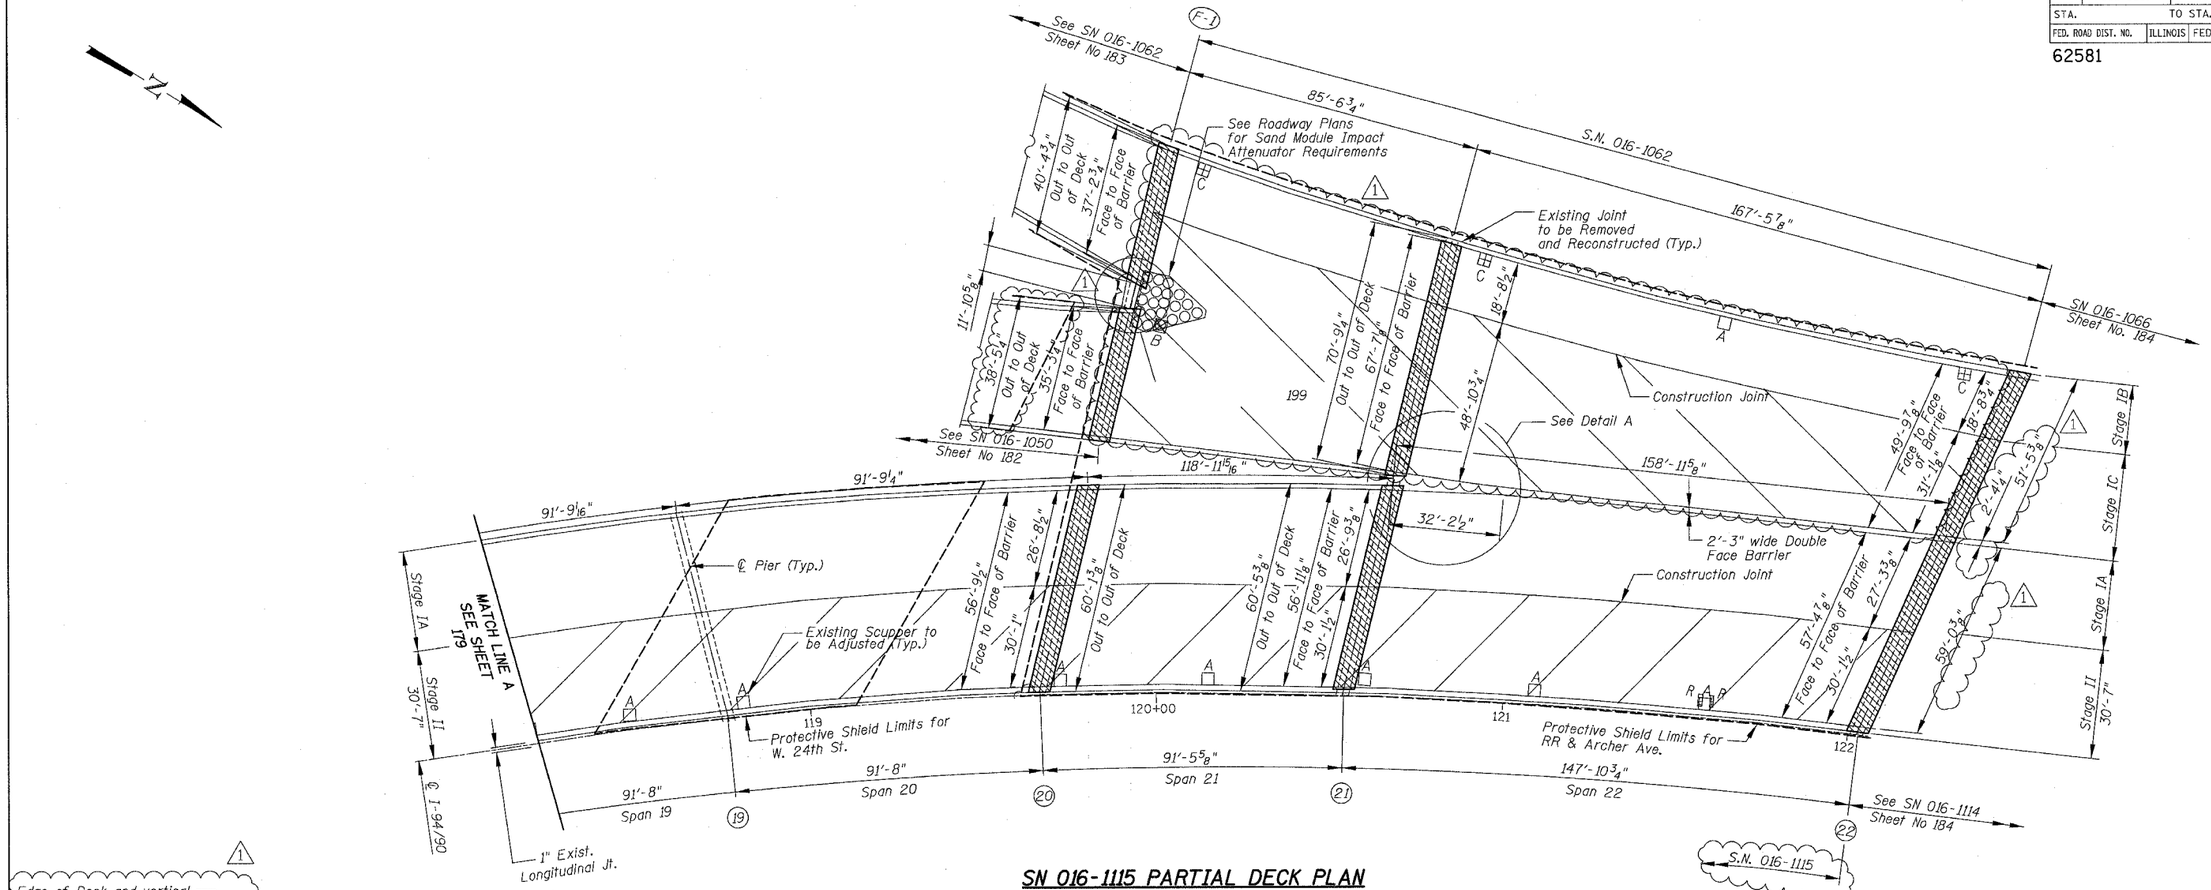

SN 016-1115 PARTIAL DECK PLAN

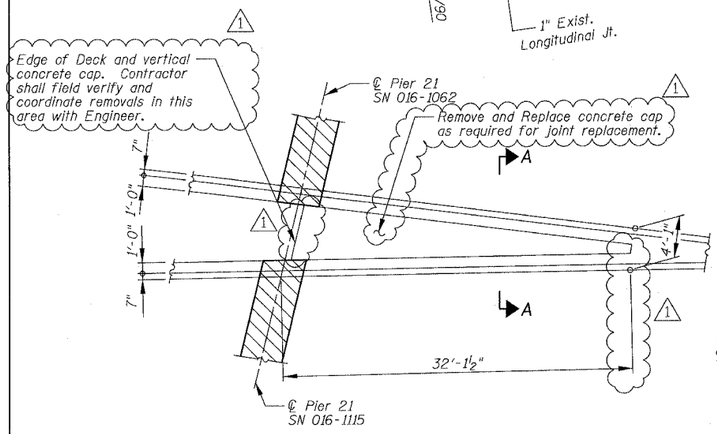

DETAIL A

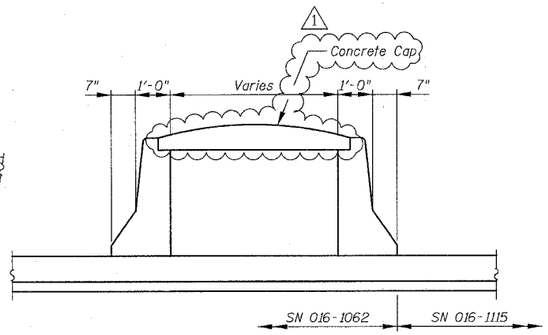

SECTION A-A

BOWMAN, BARRETT & ASSOCIATES INC.
CONSULTING ENGINEERS
Chicago, Illinois
312.228.0100
www.bbandainc.com

For Notes see Sheet 174, for Legend see Sheet 159

REVISIONS		
	NAME	DATE
1	ADDENDUM NO. 1	6/29/06

ILLINOIS DEPARTMENT OF TRANSPORTATION

F.A.I. 94/90 (DAN RYAN EXPRESSWAY)
SB DAN RYAN ELEVATED BRIDGE
REPAIR FROM 15TH TO 28TH STREETS
PARTIAL DECK PLAN
SN 016-1115

SCALE: 1"=20' DRAWN BY: BDC
DATE: 5/25/2006 CHECKED BY: BLU

N:\660\cad\BRIDGE\2\SHEETS\660_2_06-1115-CPLD.dgn
529557 PW
6/29/2006