F.A.I.	SECTION	COUNTY	TOTAL SHEETS	SHEET NO.
94/90	2003-0291	COOK	344	182
STA.		TO STA.		
FED. ROAD DIST. NO.	ILLINOIS	FED. AID PROJECT		

62581

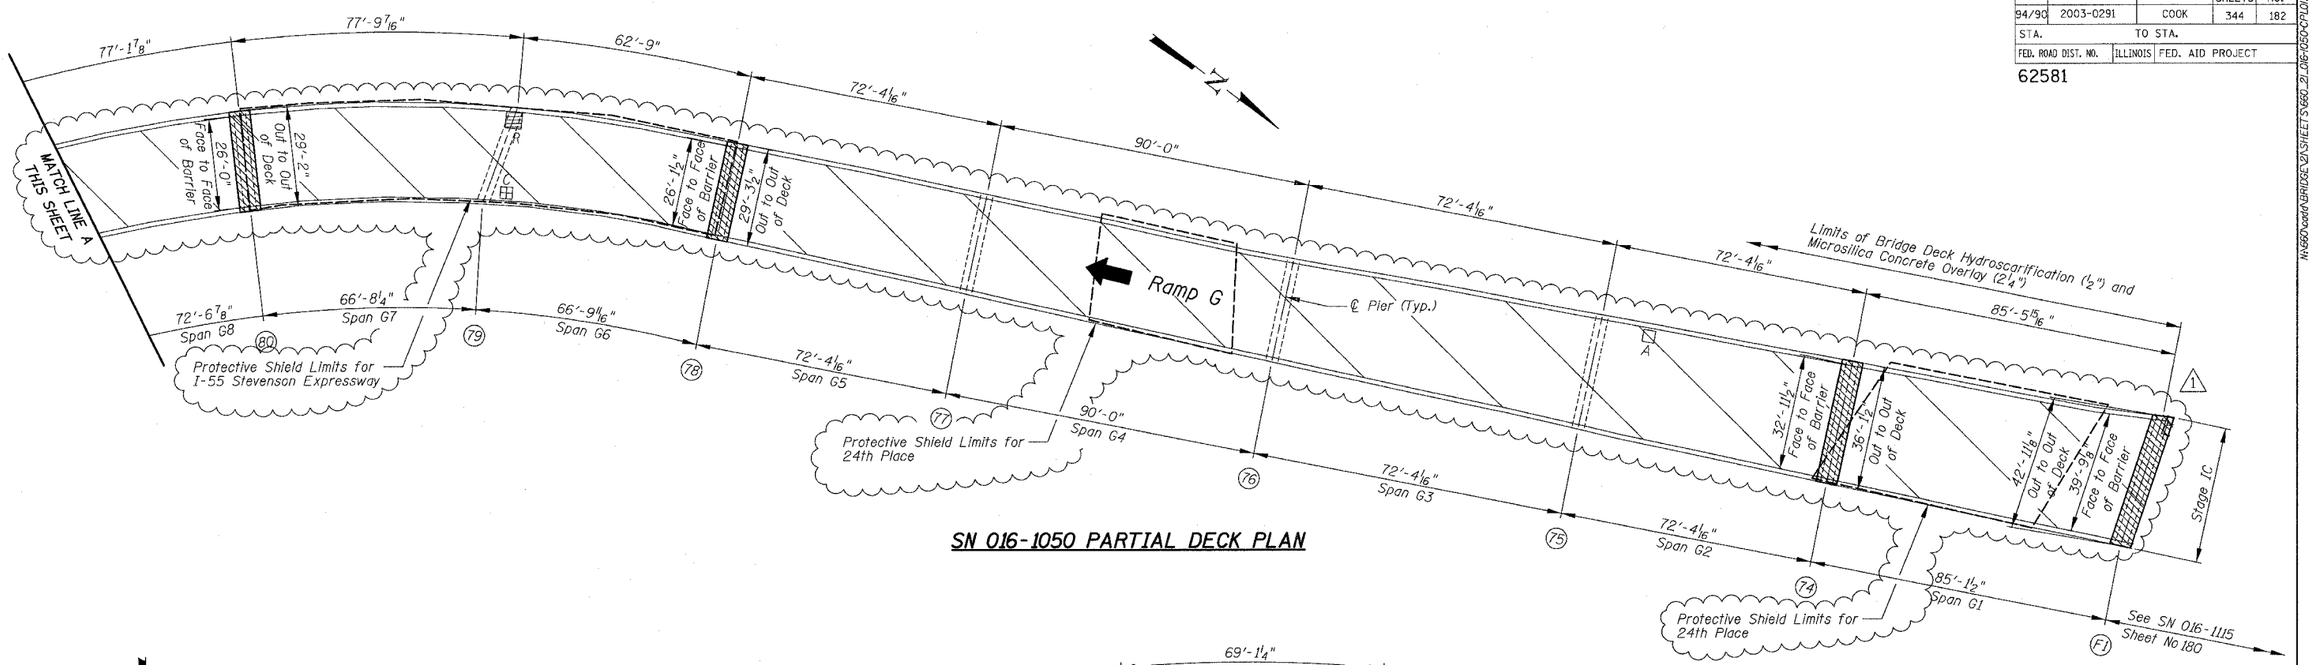

SN 016-1050 PARTIAL DECK PLAN

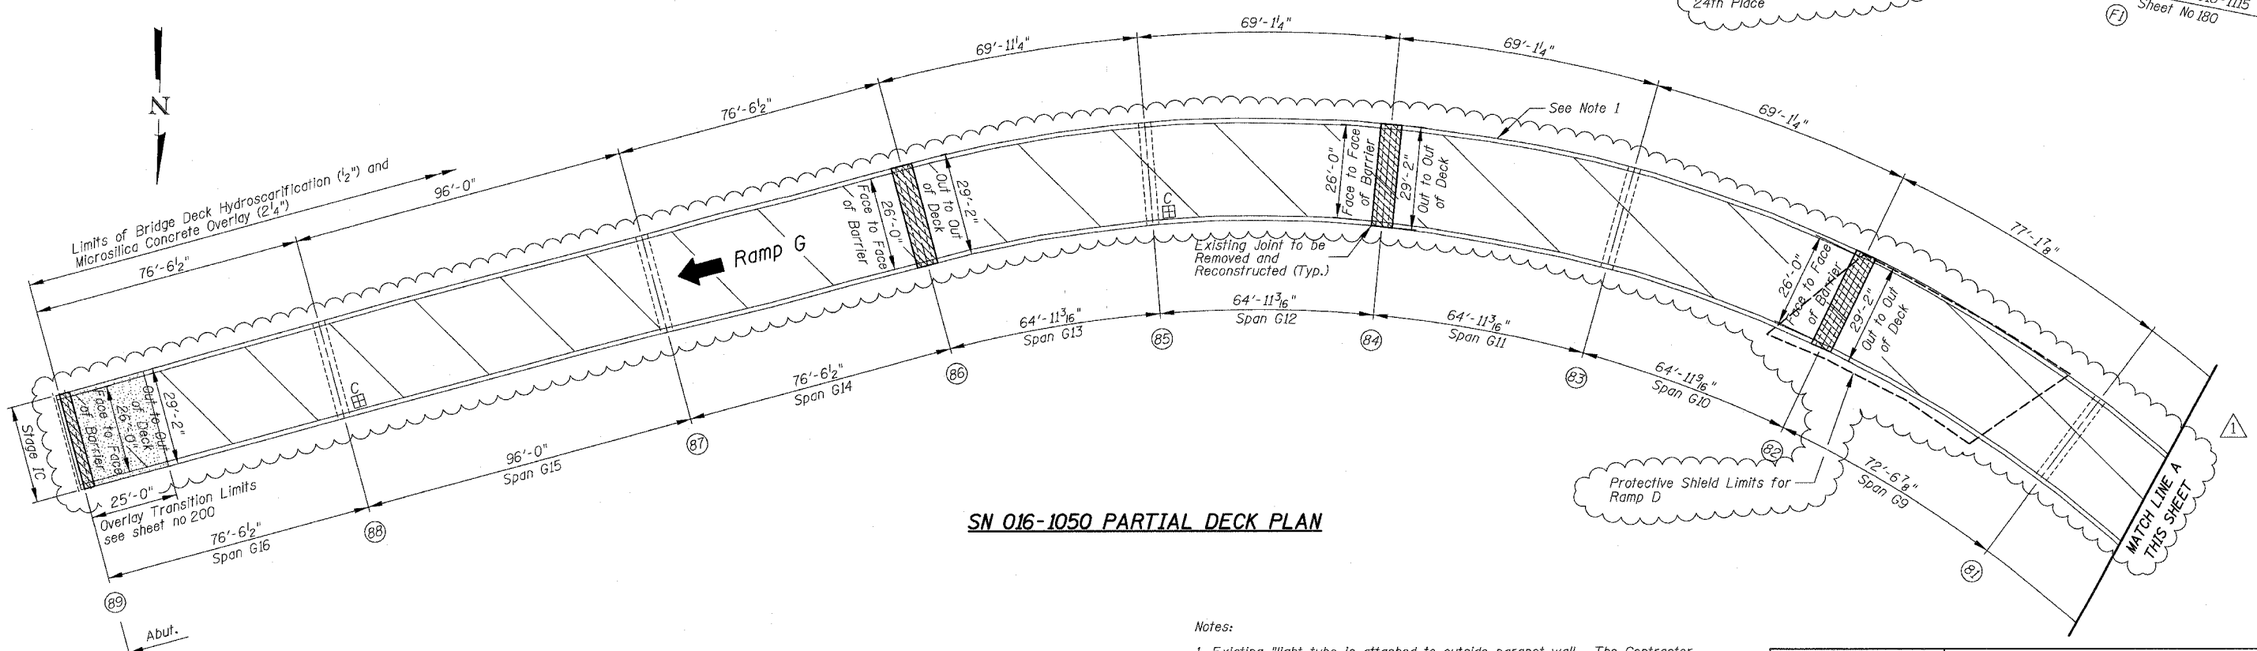

SN 016-1050 PARTIAL DECK PLAN

Notes:

1. Existing "light tube is attached to outside parapet wall. The Contractor shall exercise extreme care when removing parapet concrete not to damage tube or components. The Contractor may remove and re-install if approved by the Engineer. Cost of removal and replacement will be included with Concrete Removal and Concrete Superstructure. Damage shall be repaired by the Contractor, as approved by the Engineer, at no additional cost to the Department. Coordinate with the Engineer regarding de-energizing lighting as required.

For additional Notes see Sheet 174, for Legend see Sheet 159

REVISIONS		
	NAME	DATE
1	ADDENDUM NO. 1	6/29/06

ILLINOIS DEPARTMENT OF TRANSPORTATION

F.A.I. 94/90 (DAN RYAN EXPRESSWAY)
SB DAN RYAN ELEVATED BRIDGE
REPAIR FROM 15TH TO 28TH STREETS
PARTIAL DECK PLAN
SN 016-1050

SCALE: 1"=20' DRAWN BY: BDC
DATE: 5/25/2006 CHECKED BY: BLU

BOWMAN, BARRETT & ASSOCIATES INC.
CONSULTING ENGINEERS
Chicago, Illinois
312.228.0100
www.bbandainc.com

N:\680\add\BRIDGE\2\SHEET S\680_2_016-1050-CPLD.dgn
6/29/2006 3:50:41 PM