F.A.I.	SECTION	COUNTY	TOTAL SHEETS	SHEET NO.
94/90	2003-0291	COOK	344	319
STA.		TO STA.		
FED. ROAD DIST. NO.	ILLINOIS	FED. AID PROJECT		

62581

FEDERAL AID ROUTE NO.	SECTION	COUNTY	TOTAL SHEETS	SHEET NO.
90/94	*	COOK	38	9
STA.		TO STA.		
FED. RD. DIST. NO.	ILLINOIS	FED. AID PROJECT		

* 1985-082 R

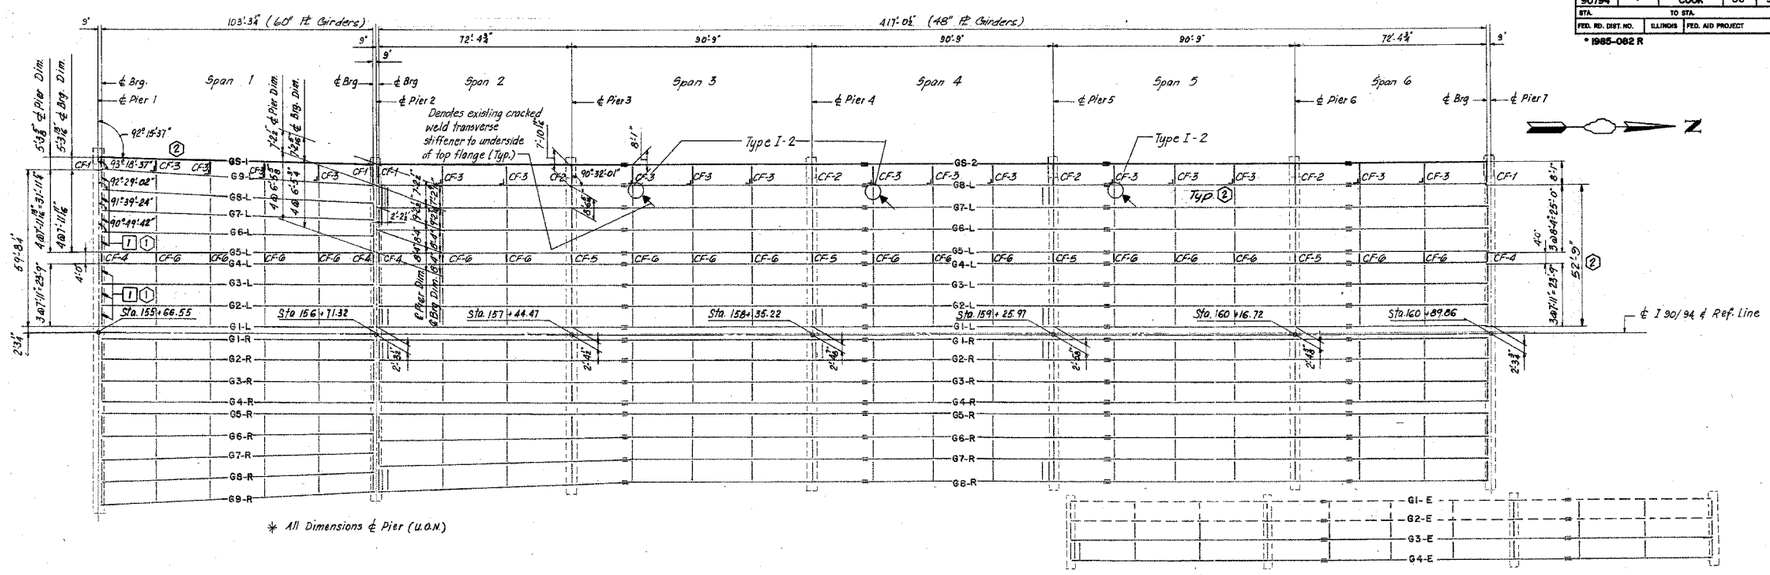

FRAMING PLAN

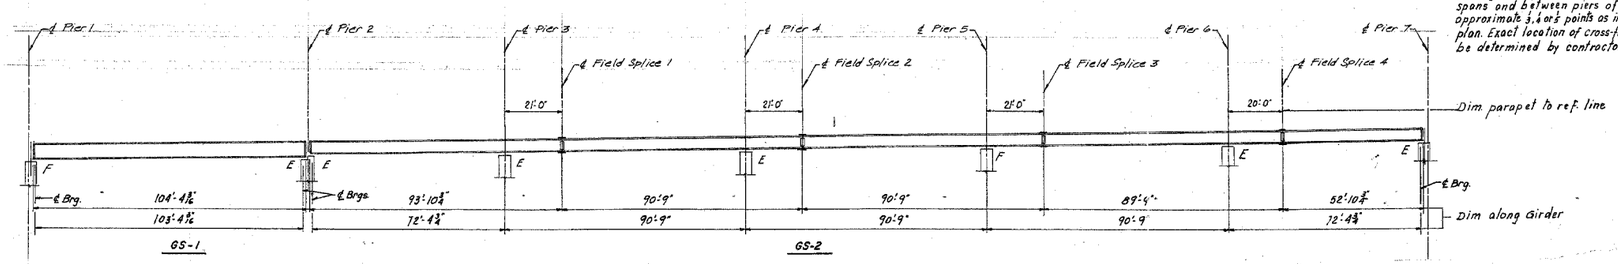

GIRDER ELEVATION

NOTE:

* New Intermediate cross-frames to match Existing cross-frames at Piers for continuous spans and between piers of all spans at approximate 1/3, 1/4 or 1/5 points as indicated in plan. Exact location of cross-frames must be determined by contractor.

AS REVISED

LEGEND

TYPE I - 1
- DETAIL NUMBER
- RETROFIT TYPE

TYPE I : CROSS-FRAME RETROFIT AT TOP FLANGE (See sheet C16) (1)

(1) [1] Replace End Cross Frame (Type I) See Sheet SR3, Vol. 13 for Detail

SHEET C9 OF C38

REVISIONS	
Name	Date
(1) Revisions	Jan 8, 88
(2)	2-5-88

STATE OF ILLINOIS
DEPARTMENT OF TRANSPORTATION
F.A.I. ROUTE 90/94 (DAN RYAN EXPRESSWAY)
SECTION 1985-082 R - COOK COUNTY
S.B. MAINLINE RECONSTRUCTION
STRUCTURE 016-1111
FRAMING PLAN SPANS 1 TO 6
Scale: NONE
Date: AUG. 14, 1987
Drawn By: J.G.
Checked By: M.E.M.
ENVIRODYNE ENGINEERS INC.
Chicago, Illinois

BOWMAN, BARRETT & ASSOCIATES INC.
CONSULTING ENGINEERS
Chicago, Illinois
312.228.0100
www.bbandainc.com

FOR INFORMATION ONLY

REVISIONS	
NAME	DATE

ILLINOIS DEPARTMENT OF TRANSPORTATION
F.A.I. 94/90 (DAN RYAN EXPRESSWAY)
SB DAN RYAN ELEVATED BRIDGE
REPAIR FROM 15TH TO 28TH STREETS
EXISTING PLAN INFORMATION
SN 016-1111

SCALE: NTS
DATE: 5/25/2006
DRAWN BY: MTR
CHECKED BY: BLU

5/23/2006 4:41:44 PM