CONTRACT NO. 62923

F.A.U. RTE.	SECTION	COUNTY	TOTAL SHEETS	SHEET NO.
1581	3098-BS-4	COOK	32	14
STA. _____	TO STA. _____			
FED. ROAD DIST. NO. _	ILLINOIS	FED. AID PROJECT		

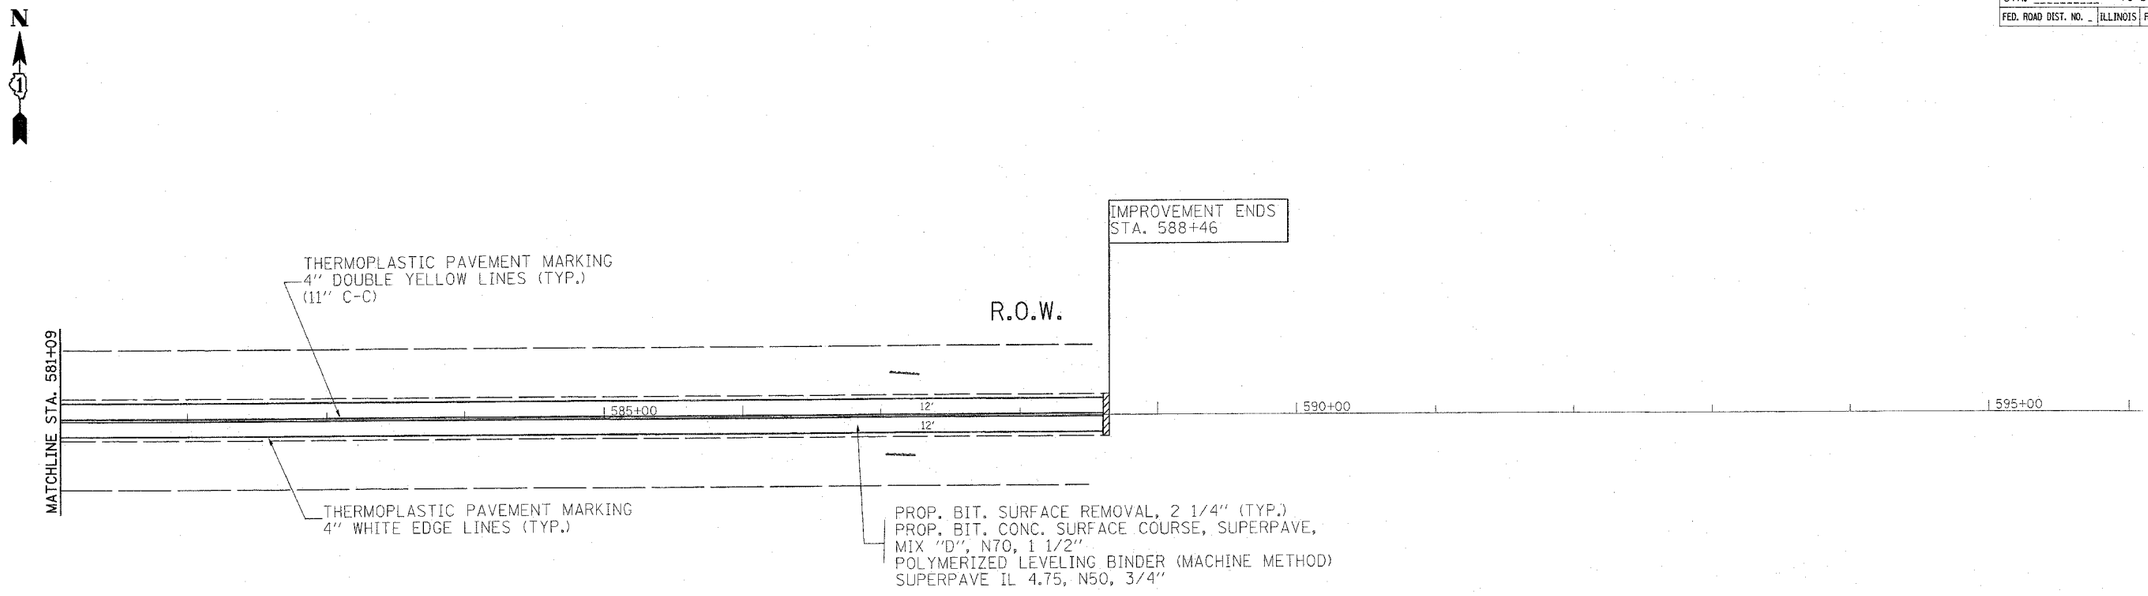

REVISIONS	
NAME	DATE

ILLINOIS DEPARTMENT OF TRANSPORTATION

MCCARTHY ROAD
PAVEMENT MARKING/ROADWAY PLANS

SCALE: VERT.
HORIZ.
DATE

DRAWN BY
CHECKED BY

PLOT DATE = 4/5/2006
FILE NAME = c:\projects\d115085\d115085sa.dgn
PLOT SCALE = 50.0271 '/ IN.
USER NAME = bankd