CONTRACT NO. 66535

F.A. RTE.	SECTION	COUNTY	TOTAL SHEETS	SHEET NO.
311	IN & TS	KENDALL	174	59
STA.		TO STA.		
FED. ROAD DIST. NO.	ILLINOIS	FED. AID PROJECT		

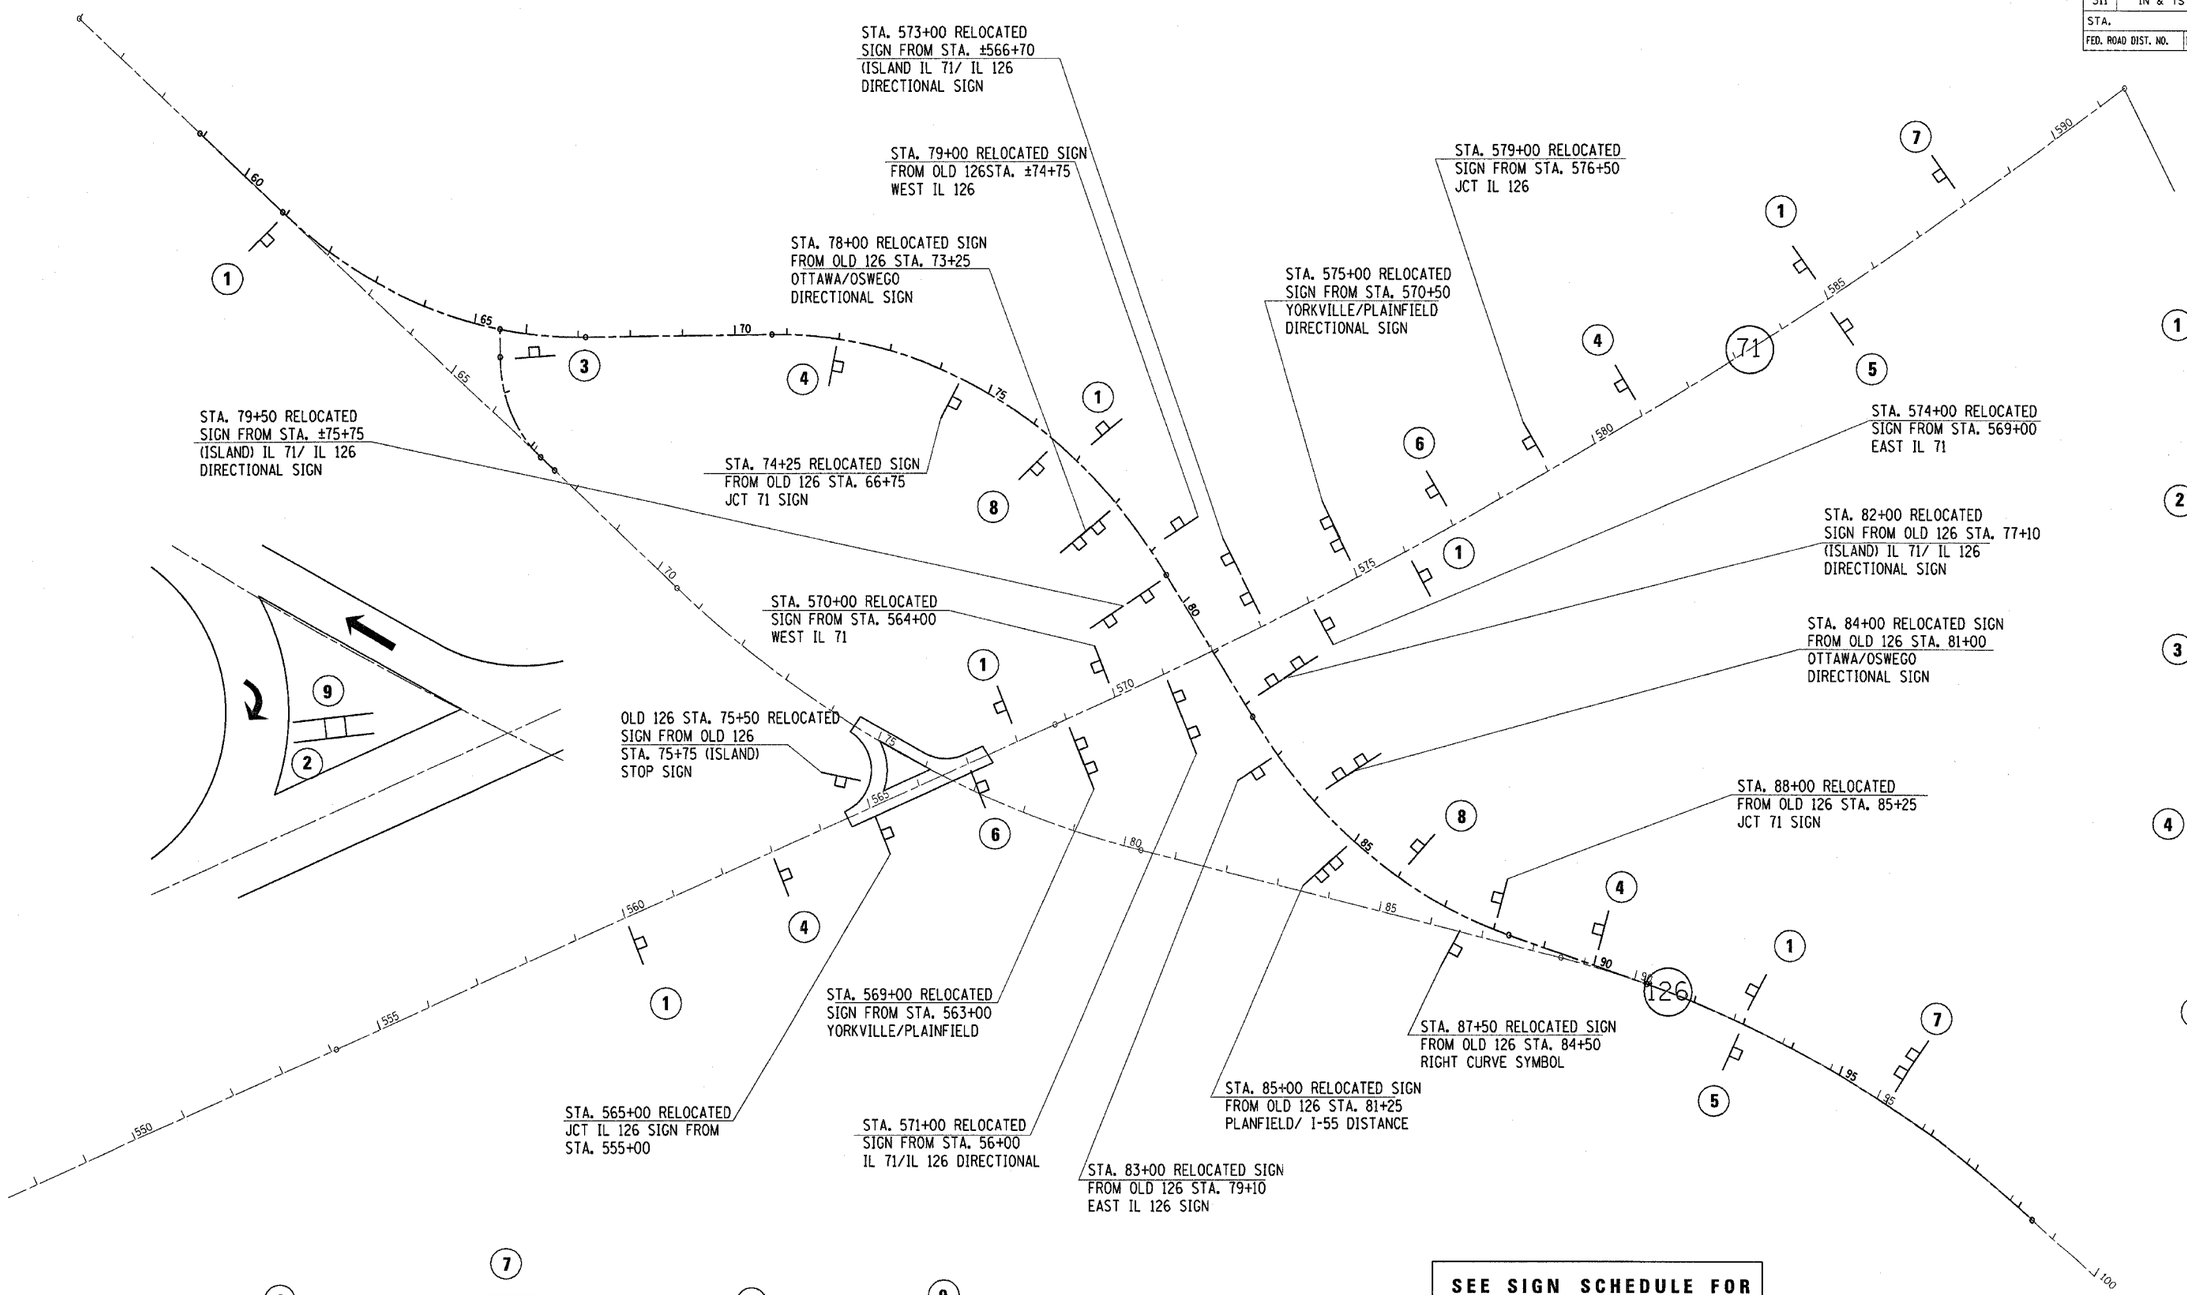

SEE SIGN SCHEDULE FOR SIGNS TO BE REMOVED

NOTE: ALL REMOVED SIGNS NO LONGER NEEDED SHALL BE GIVEN TO THE ILLINOIS DEPARTMENT OF TRANSPORTATION. ALL NEW AND RELOCATED SIGNS SHALL BE ON WOOD POSTS - DIRECT BURIED.

REVISIONS	
NAME	DATE

ILLINOIS DEPARTMENT OF TRANSPORTATION

PROPOSED SIGN LOCATIONS

SCALE: VERT. HORIZ.

DATE

DRAWN BY

CHECKED BY

2/21/2006
c:\projects\ep02804\details.dgn