F.A. RTE.	SECTION	COUNTY	TOTAL SHEETS	SHEET NO.
311	1 N & TS	KENDALL	174	111
STA. 98+00		TO STA. 99+00		
FED. ROAD DIST. NO. 7	ILLINOIS	FED. AID PROJECT		

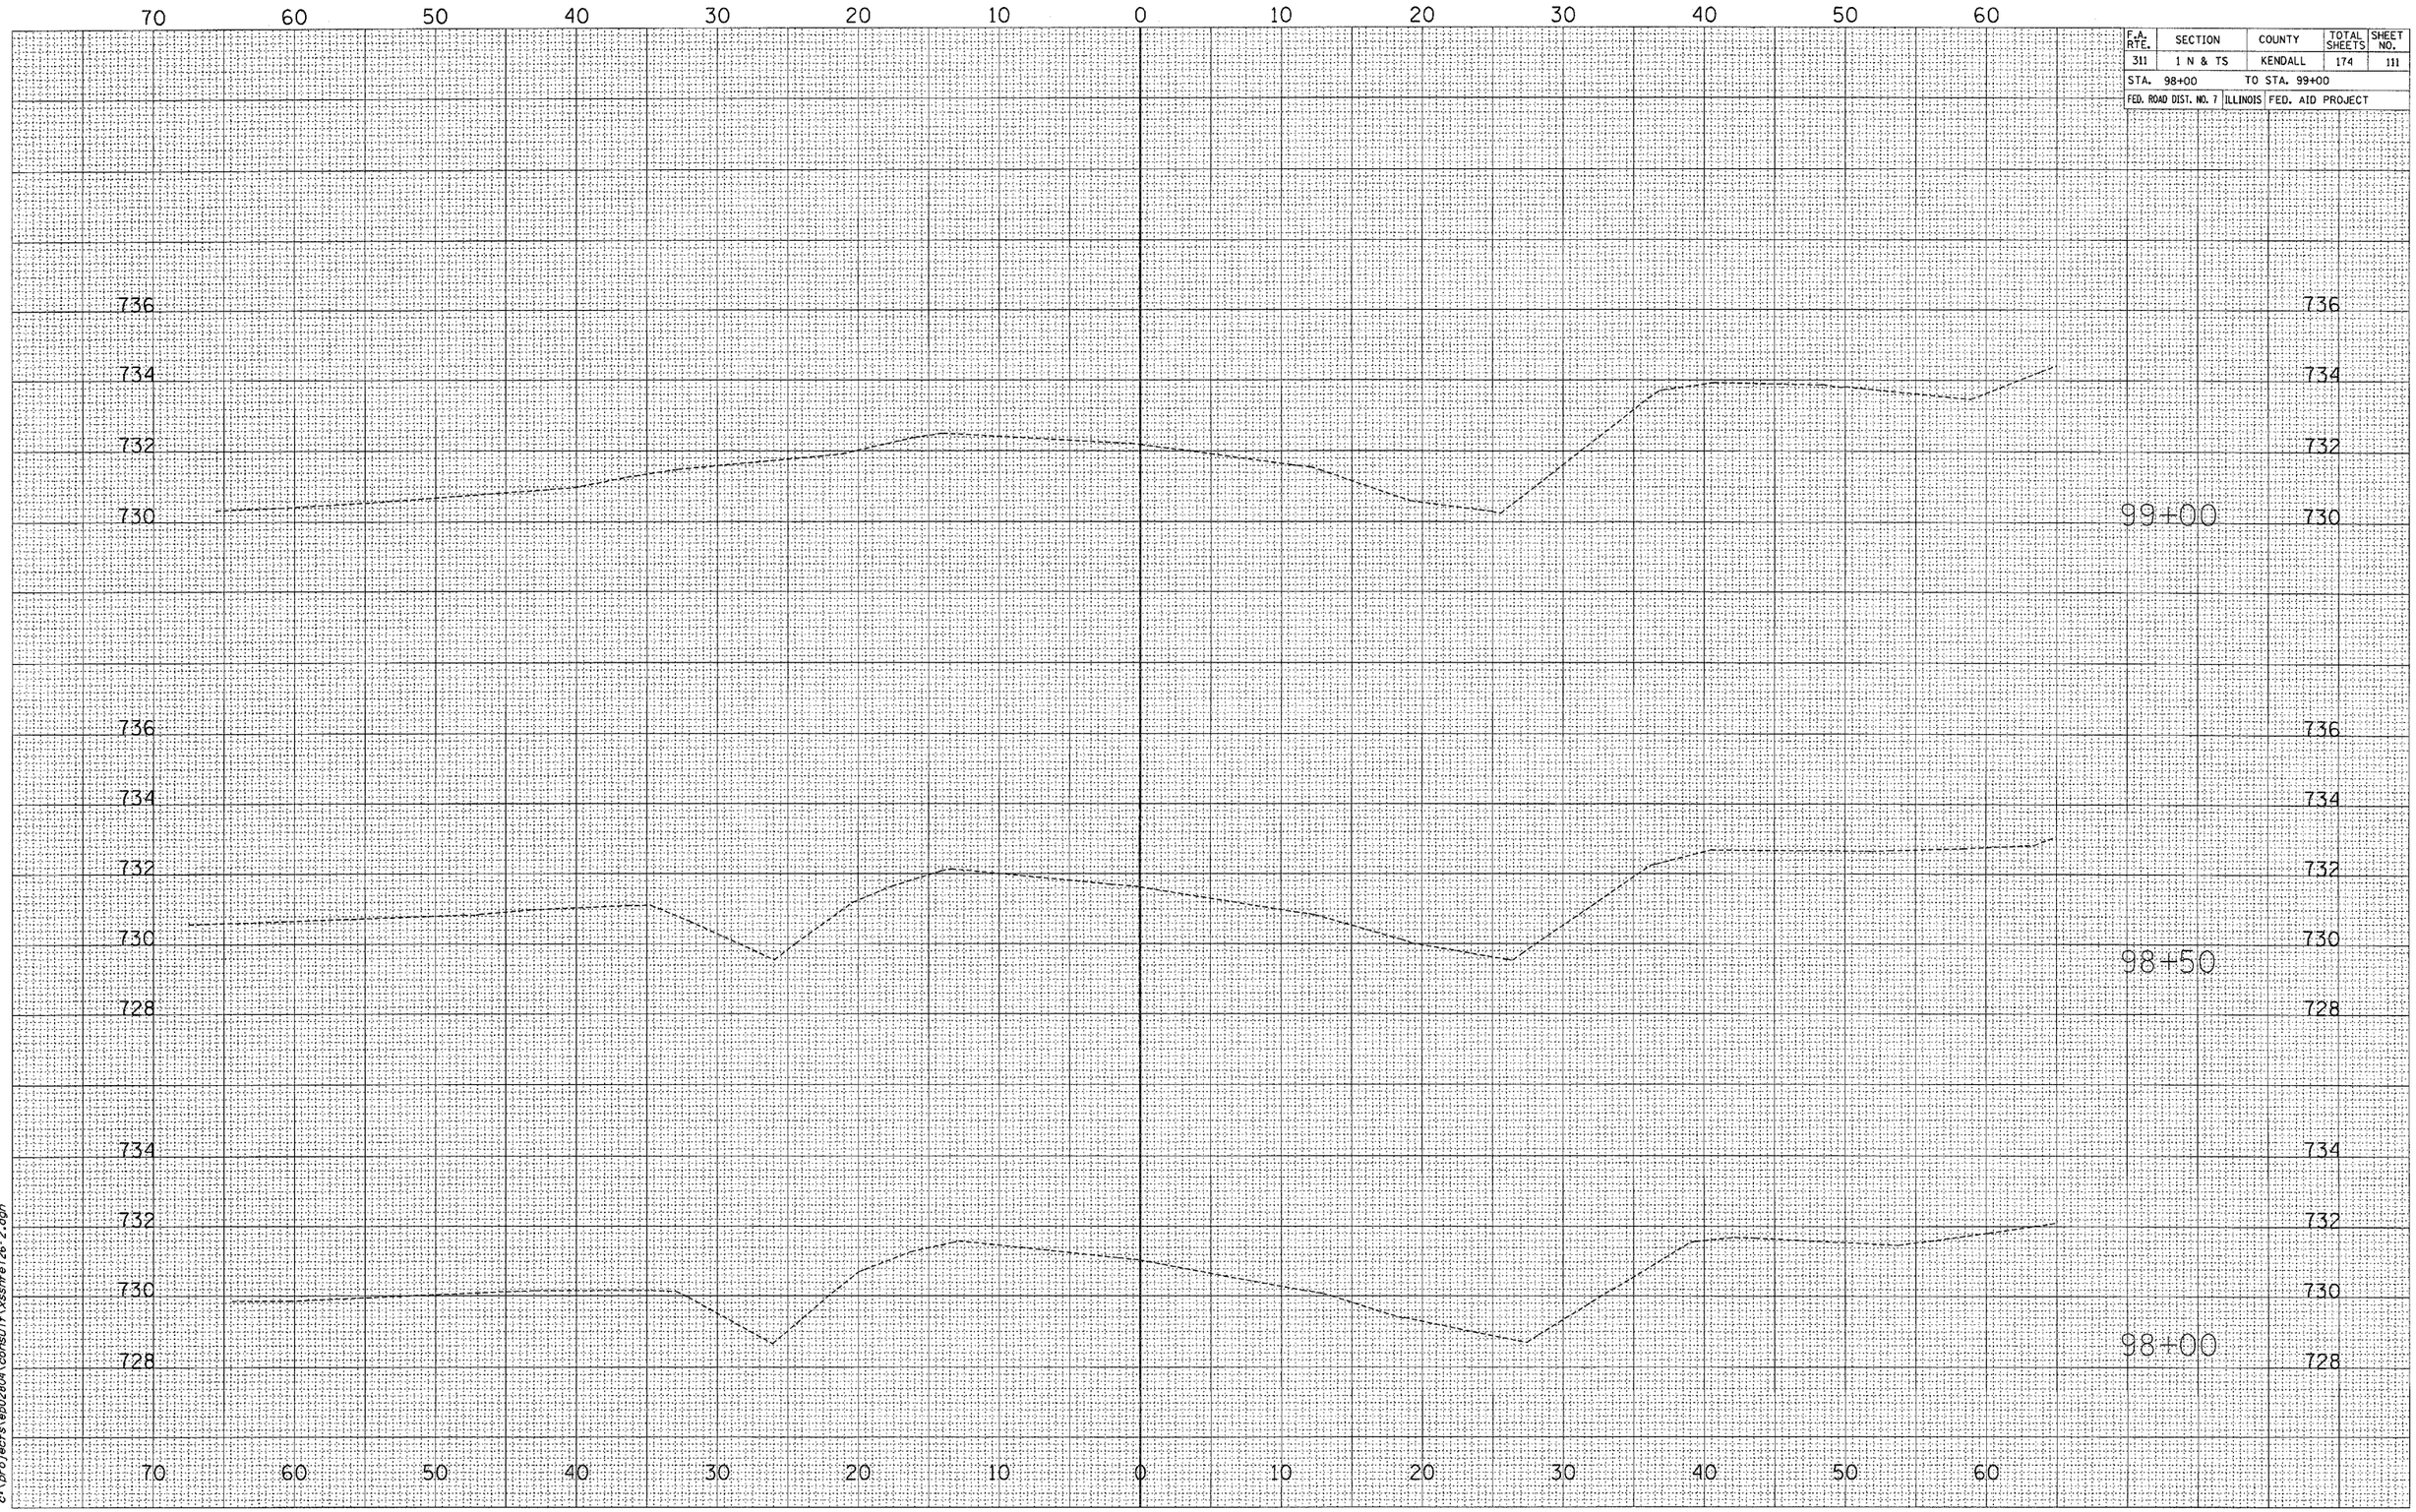

FINAL SURVEY
NOTE BOOK NO.
SURVEYED
PLOTTED
TEMPLATE
AREAS
AREAS CHECKED
BY
DATE

ORIGINAL SURVEY
NOTE BOOK NO.
SURVEYED
PLOTTED
TEMPLATE
AREAS
AREAS CHECKED
BY
DATE
CHAMLIN
LAG
ABR
8/04
9/04
12/04

2/21/2006
c:\projects\ep02804\consult\xsshte126-2.dgn

FAS 2312 (IL 126)