CONTRACT NO. 66535

F.A.P. RTE.	SECTION	COUNTY	TOTAL SHEETS	SHEET NO.
311	1 N & TS	KENDALL	174	172
STA. 497+00		TO STA. 498+00		
FED. ROAD DIST. NO. 7	ILLINOIS	FED. AID PROJECT		

FINAL SURVEY	BY	DATE
NOTE BOOK		
SURVEYED		
PLOTTED		
TYPICALS		
AREAS		
AREAS CHECKED		
NO.		

ORIGINAL SURVEY	BY	DATE
NOTE BOOK	CHAMLIN	8/06
SURVEYED	JAC	7/06
PLOTTED	ARC	7/06
TYPICALS	ASK	
AREAS		
AREAS CHECKED		
NO.		

2/21/2006
c:\projects\e02804\consult\xssht.dgn

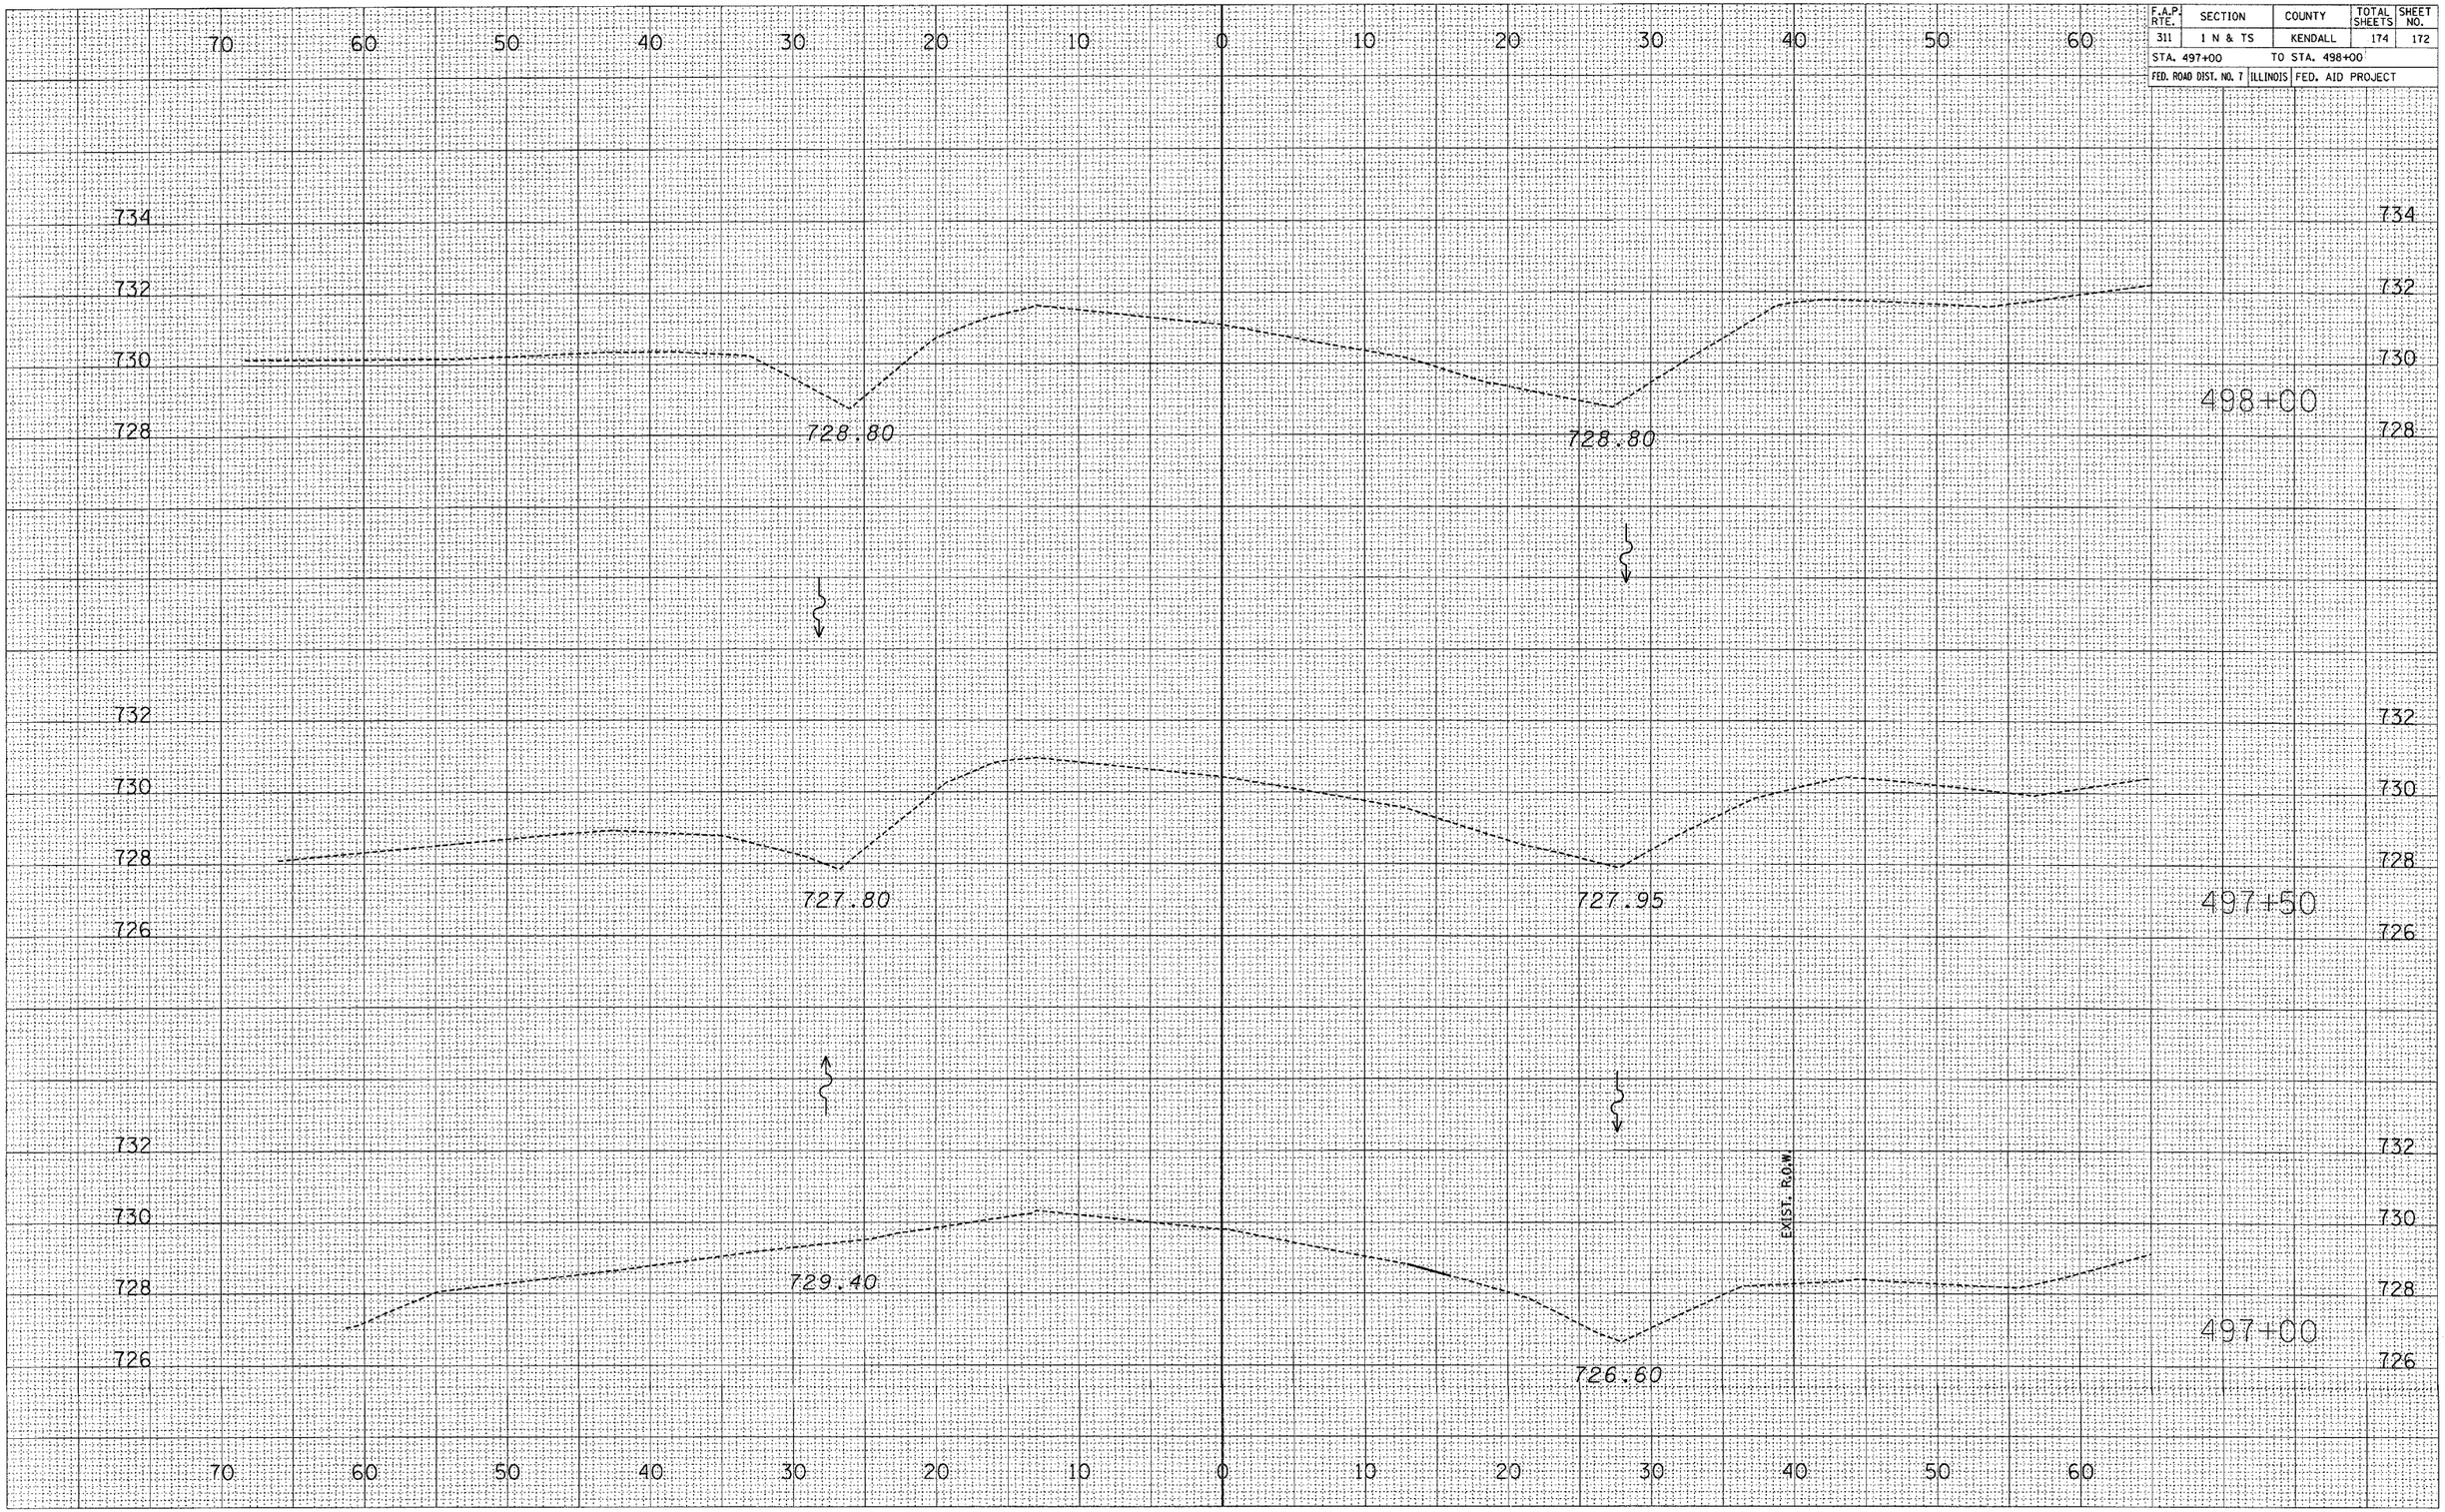

DETOUR - FAS 2312 (IL 126)