CONTRACT NO. 70258

F.A.S. RTE.	SECTION	COUNTY	TOTAL SHEETS	SHEET NO.
1671	*	DOUGLAS	181	159

STA. 1147+50.00 TO STA. 1148+00.00

FED. ROAD DIST. NO.	ILLINOIS	FED. AID PROJECT

* 144SBR-2 & 22VBR-1

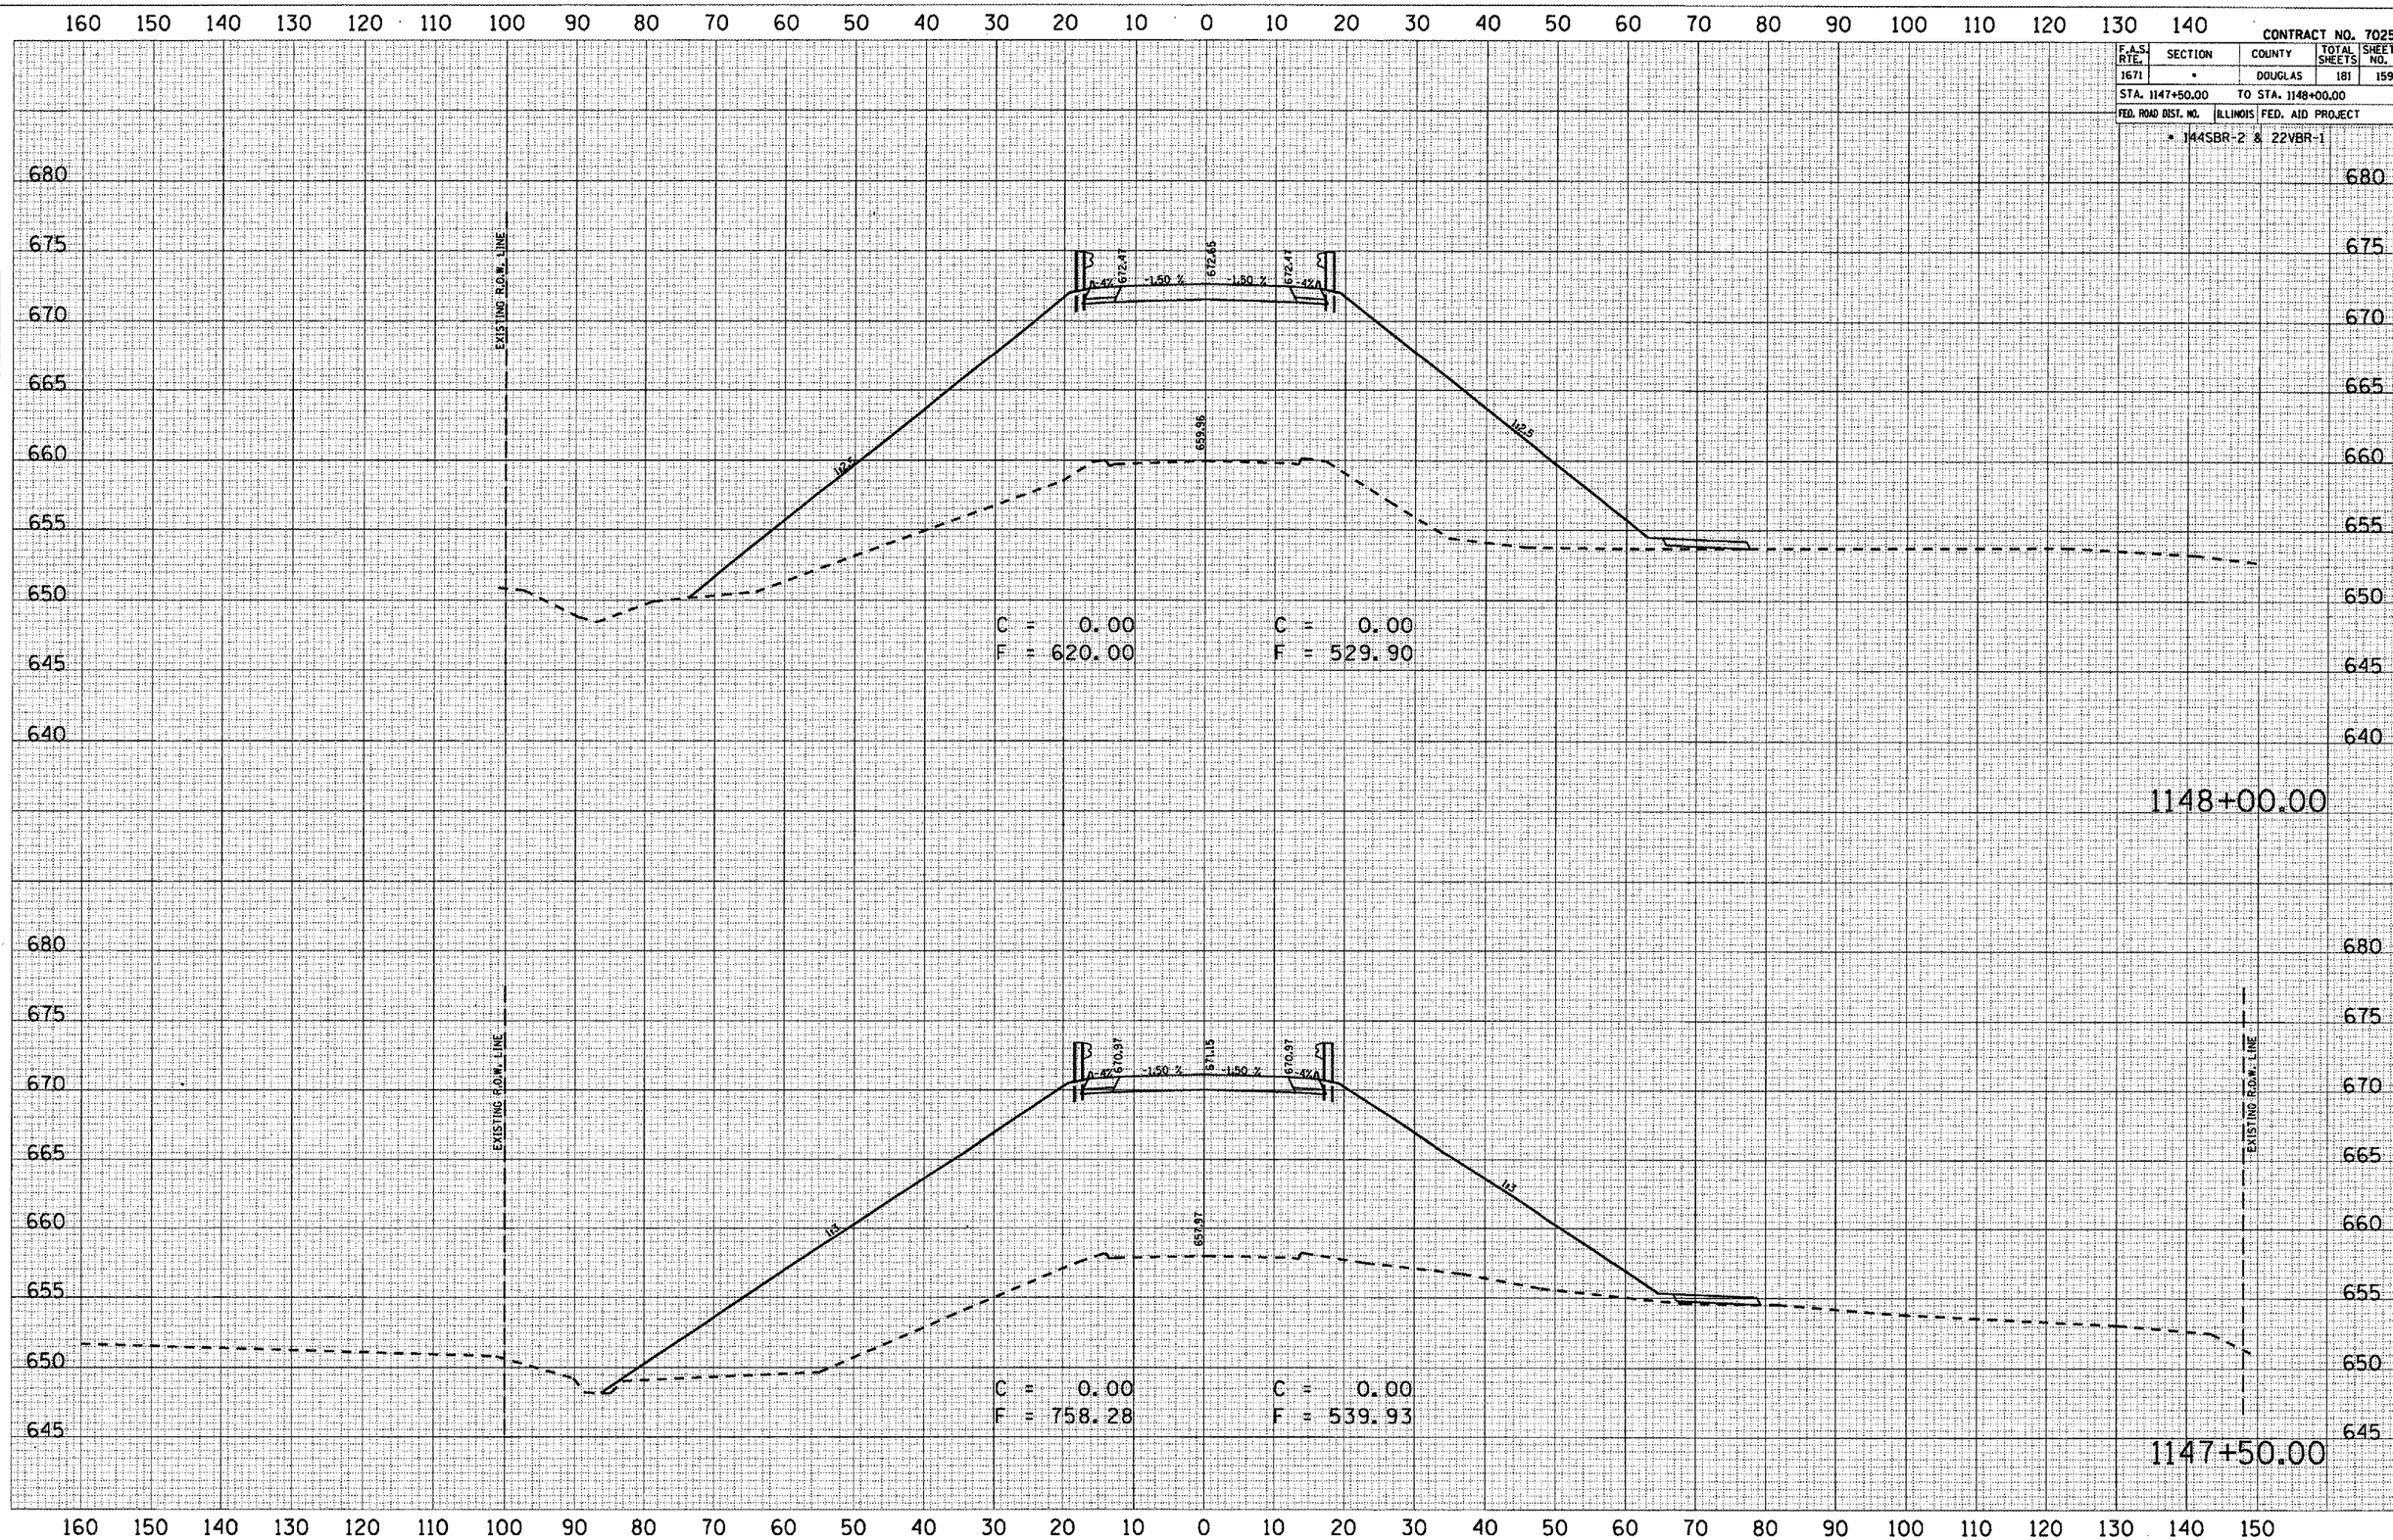

FINAL SURVEY | SURVEYED | PLOTTED | TEMPLATE | AREAS | AREAS CHECKED | NOTE BOOK NO. | BY | DATE

ORIGINAL SURVEY | SURVEYED | PLOTTED | TEMPLATE | AREAS | AREAS CHECKED | NO. | BY | DATE

PLOT DATE = 7/13/2006
FILE NAME = c:\pw_projects\d505282 (v8)\sheets\gen_dgnx
PLOT SCALE = 21.1765 ' / IN.
USER NAME = pwrsonbr