CONTRACT NO. 70258

F.A.S. RTE.	SECTION	COUNTY	TOTAL SHEETS	SHEET NO.
1671	*	DOUGLAS	181	170

STA. 1156+00.00 TO STA. 1156+00.00

FED. ROAD DIST. NO. | ILLINOIS | FED. AID PROJECT

* 144SBR-2 & 22VBR-1

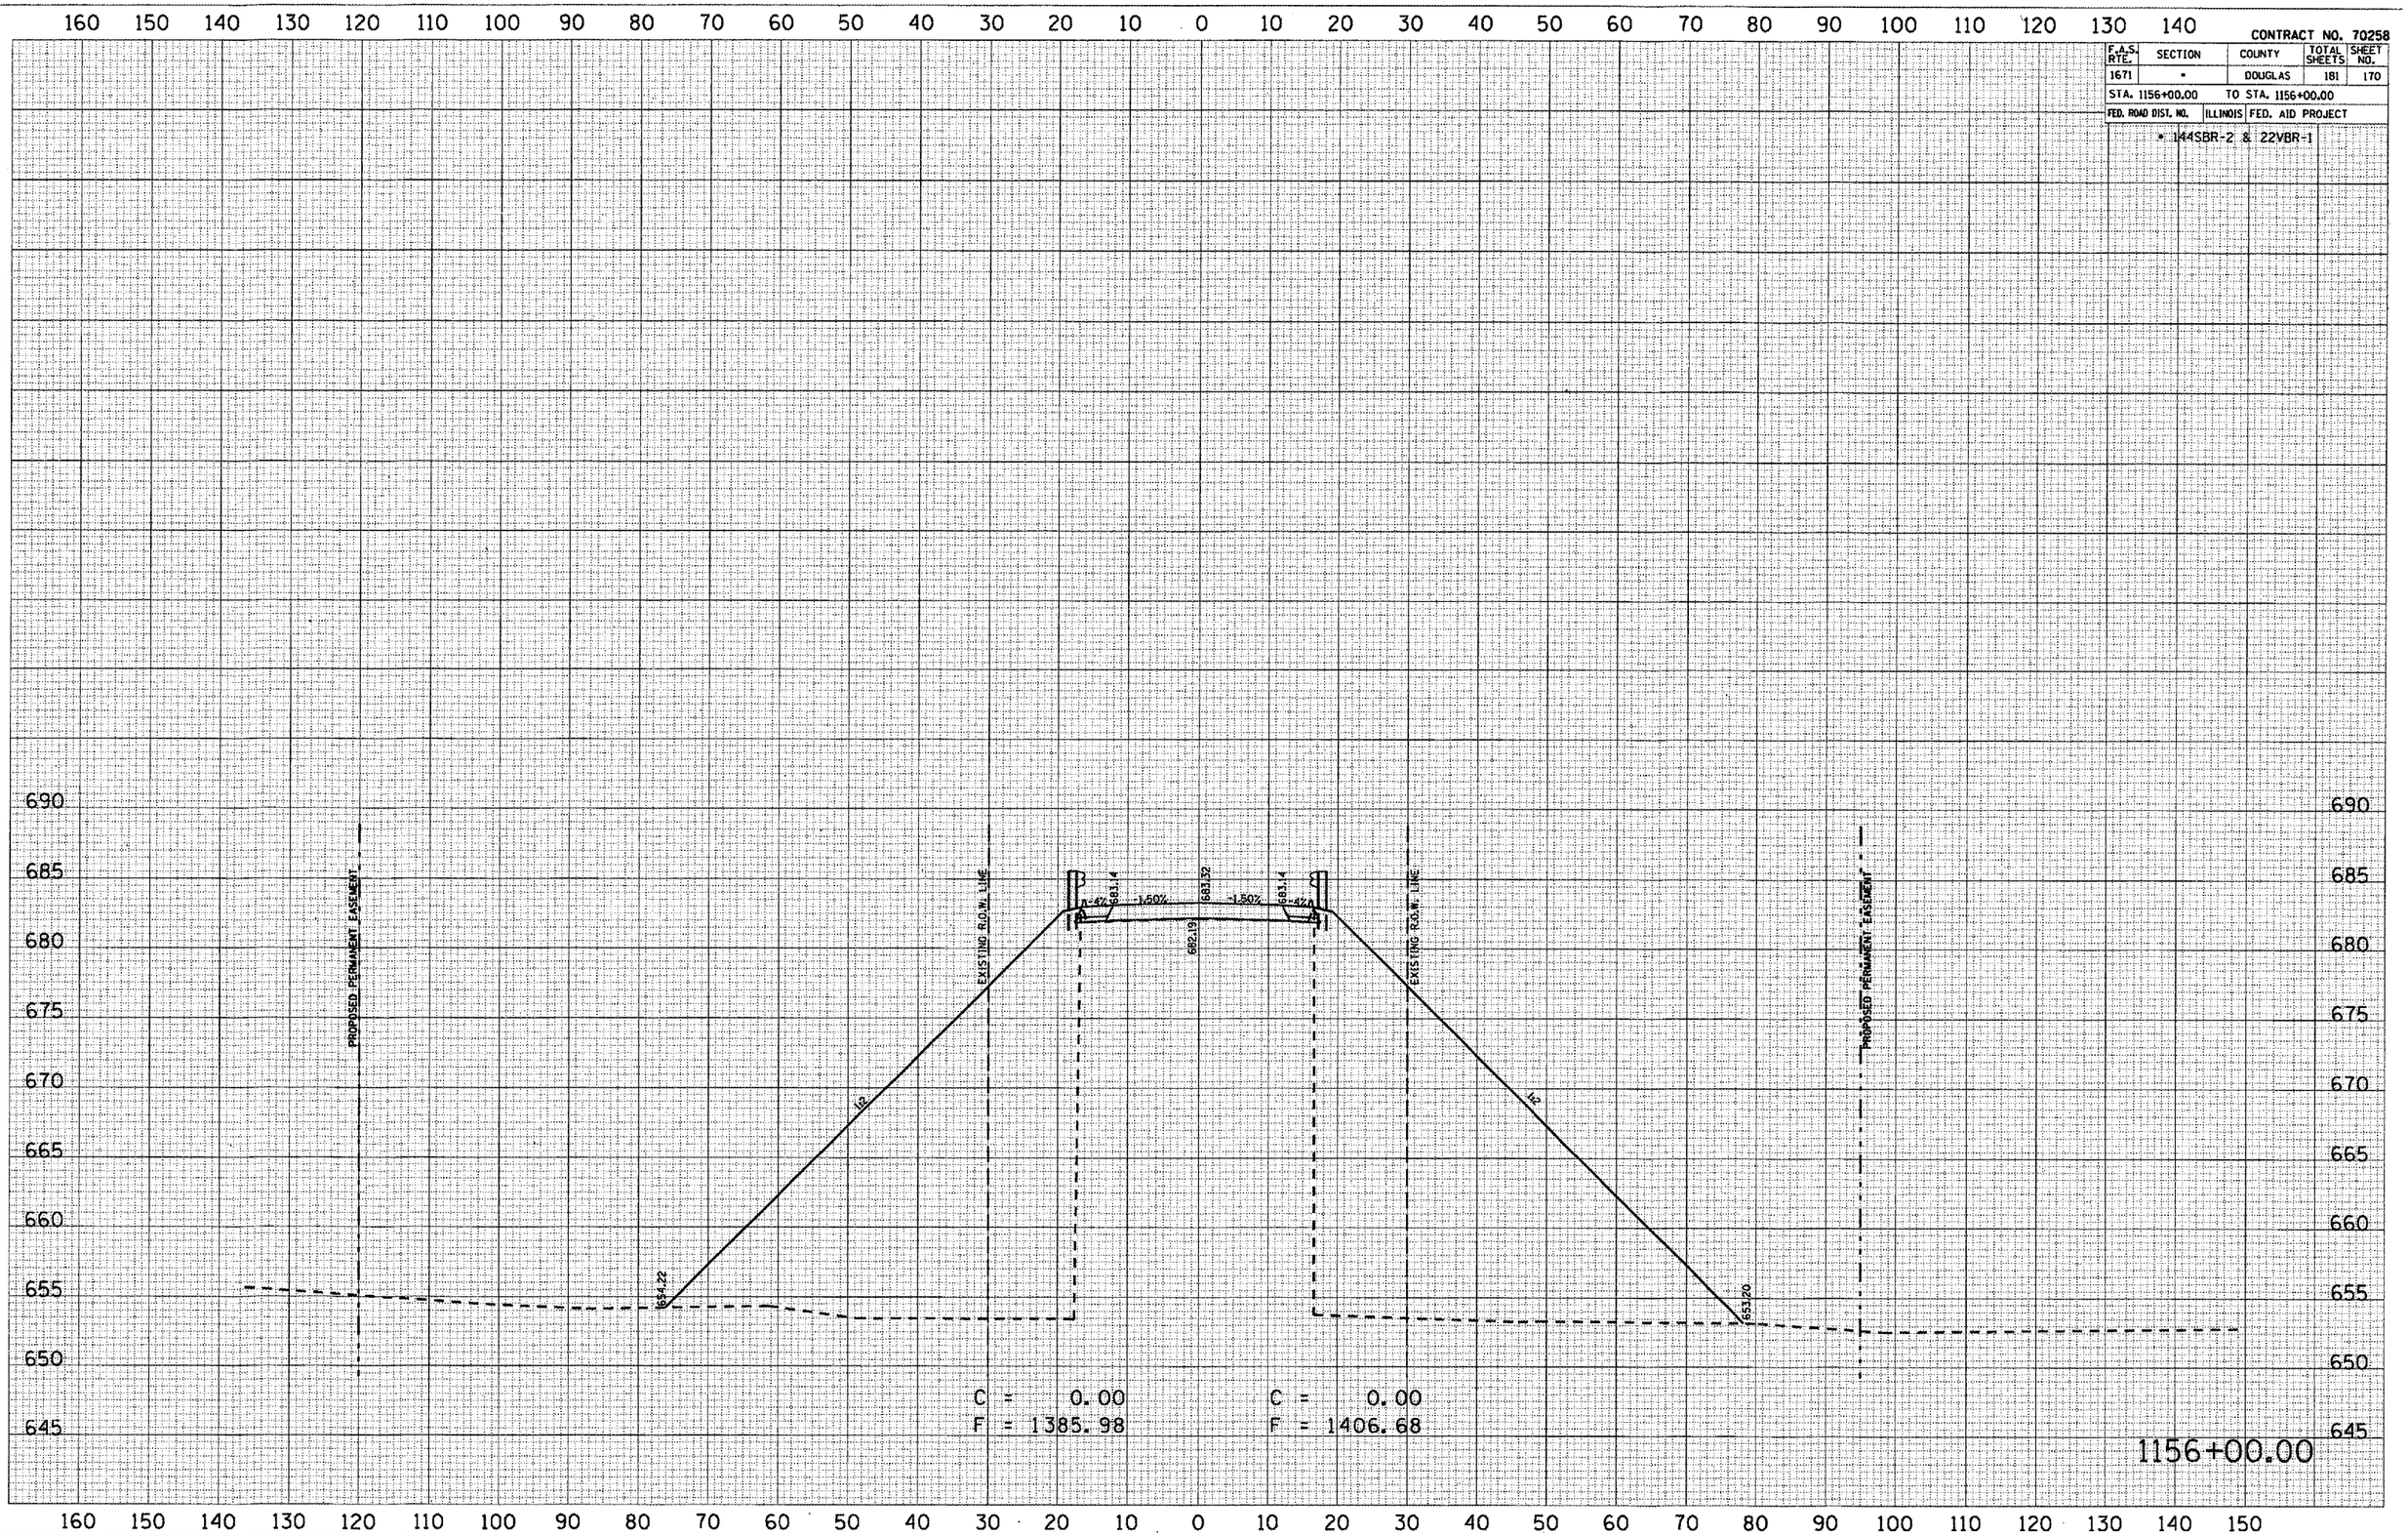

FINAL SURVEY — NOTE BOOK NO. — SURVEYED — PLOTTED — TEMPLATE — AREAS — AREAS CHECKED — BY — DATE

ORIGINAL SURVEY — NOTE BOOK NO. — SURVEYED — PLOTTED — TEMPLATE — AREAS — AREAS CHECKED — BY — DATE

PLOT DATE = 7/13/2006
FILE NAME = c:\projects\d505282 (v8)\sheetscrapbook.dgn
PLOT SCALE = 21.1765 ' / IN.
USER NAME = pierson