CONTRACT NO. 70258

F.A.S. RTE.	SECTION	COUNTY	TOTAL SHEETS	SHEET NO.
1671	*	DOUGLAS	181	172

STA. 1156+85.00 TO STA. 1156+85.00

FED. ROAD DIST. NO.	ILLINOIS	FED. AID PROJECT

* 144SBR-2 & 22VBR-1

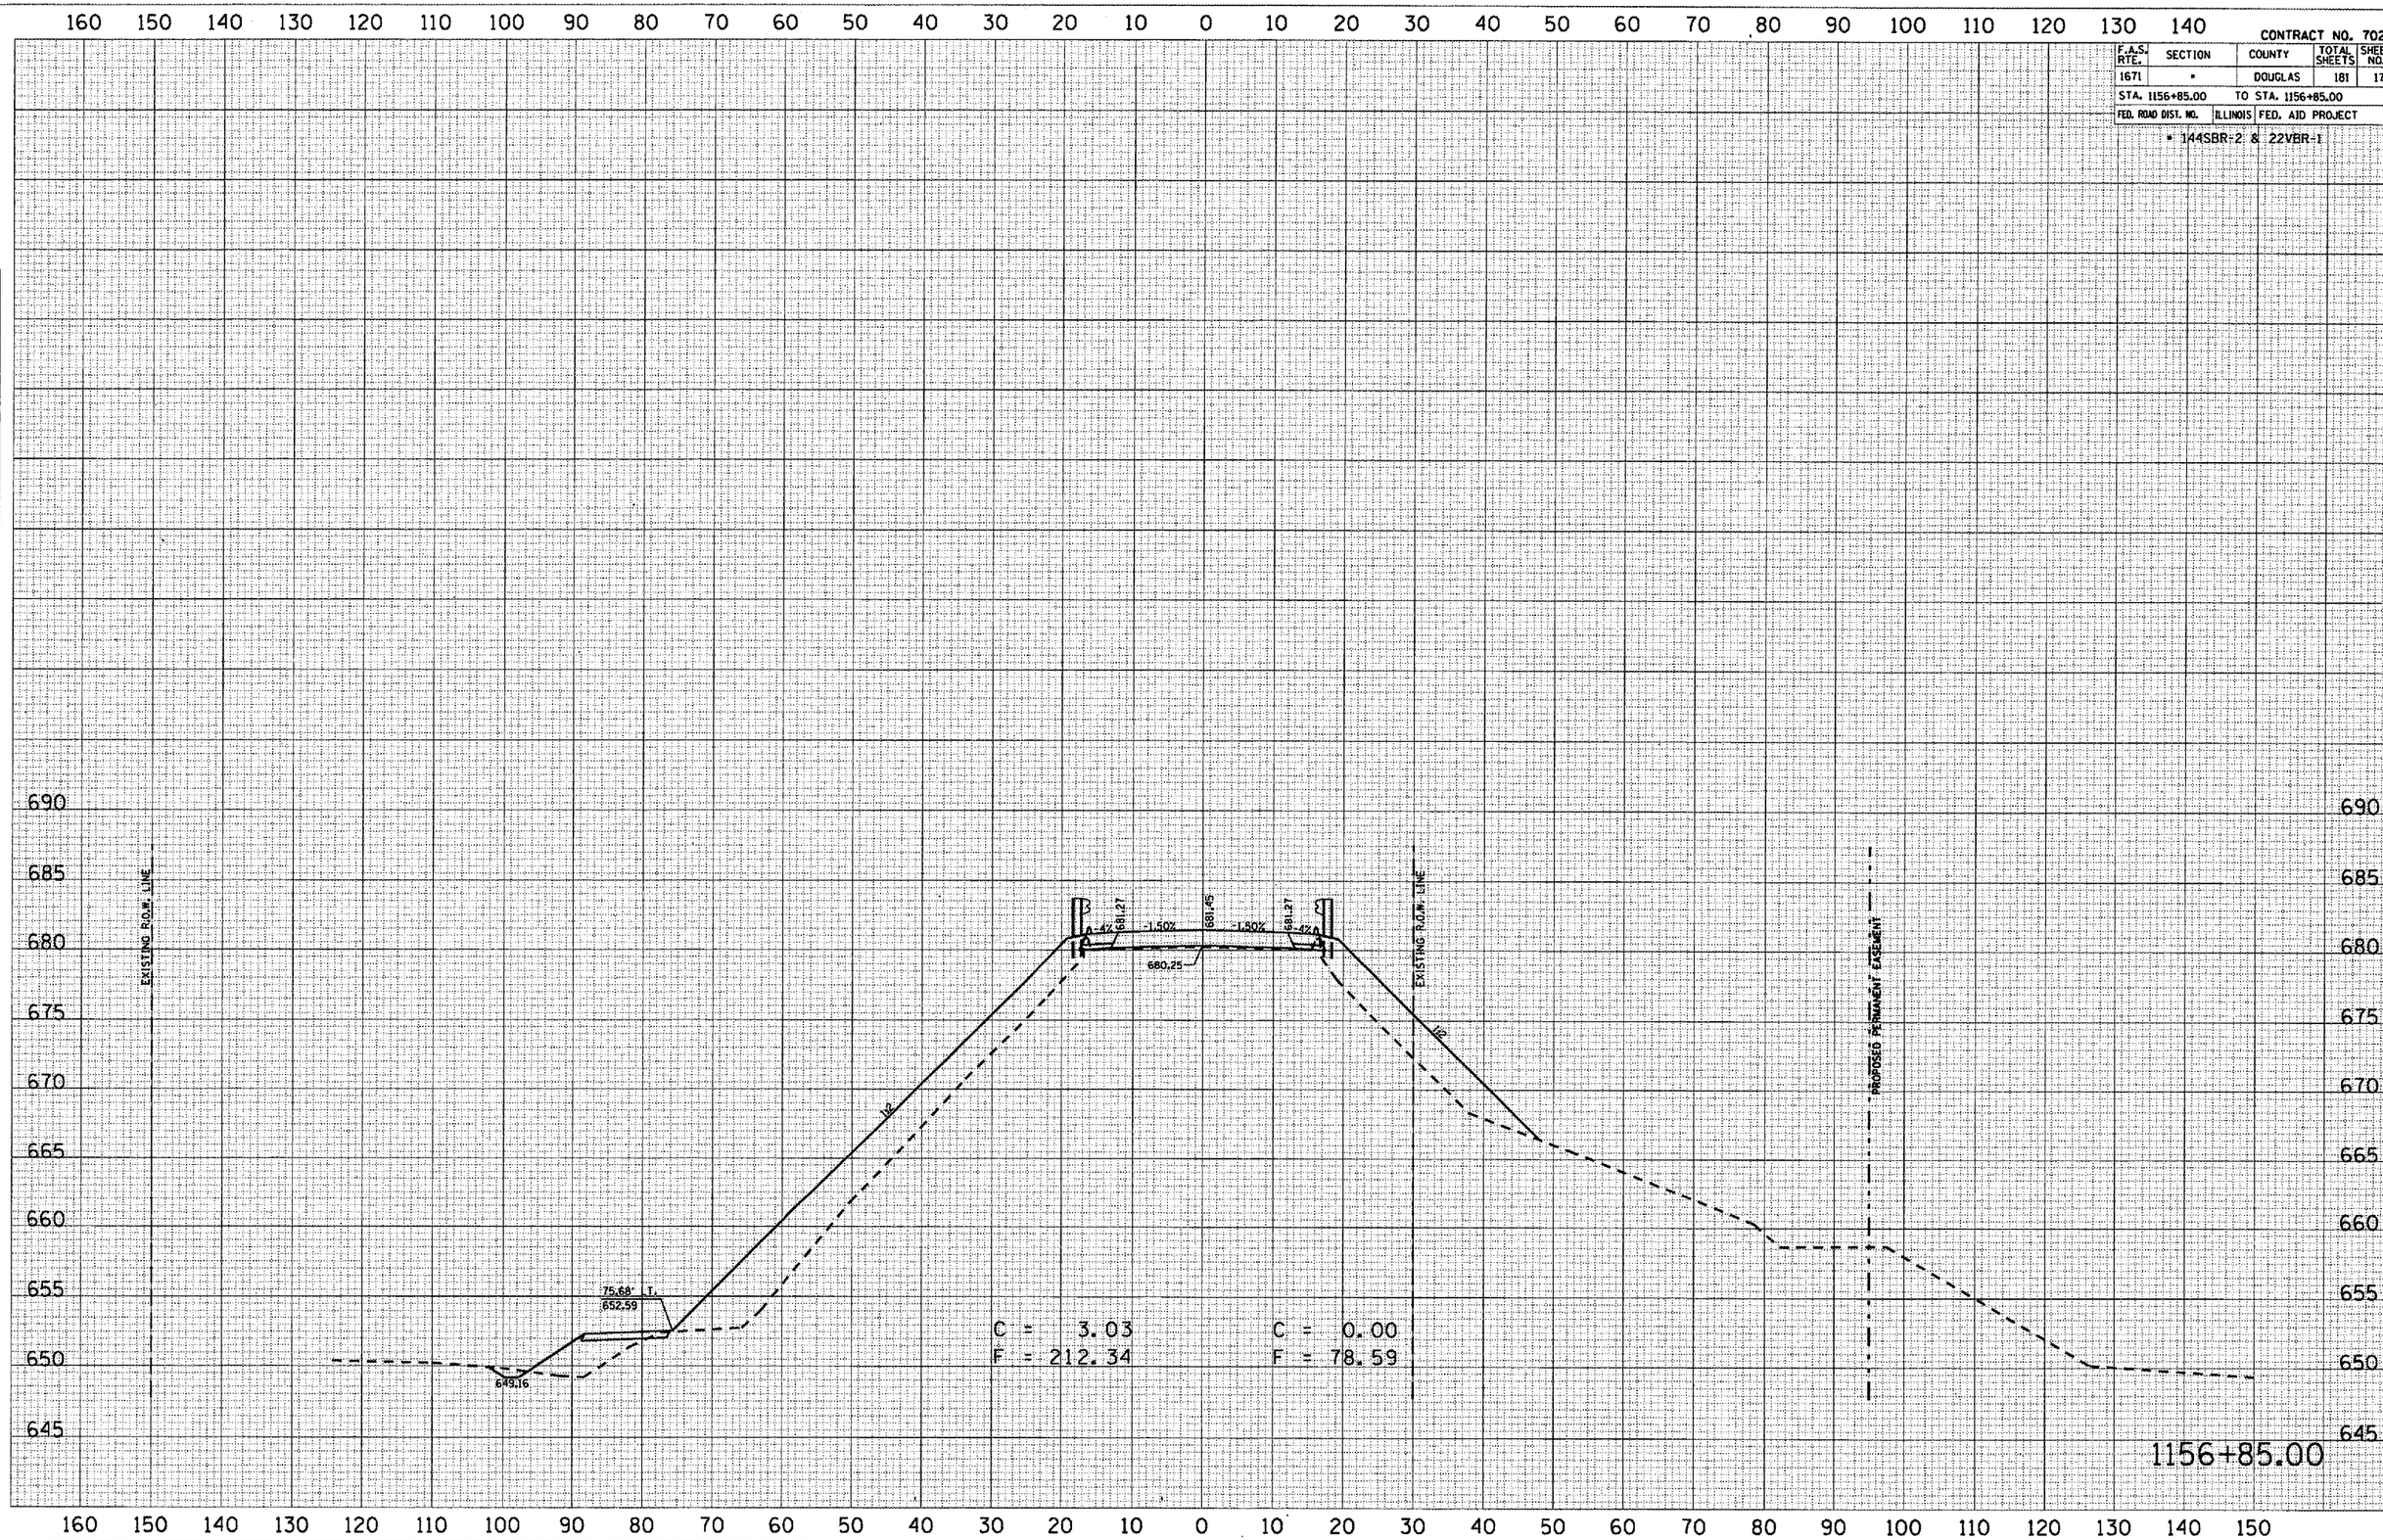

FINAL SURVEY
NOTE BOOK NO.
SURVEYED
PLOTTED
TEMPLATE
AREAS
AREAS CHECKED
BY
DATE

ORIGINAL SURVEY
NO.
SURVEYED
PLOTTED
TEMPLATE
AREAS
AREAS CHECKED
BY
DATE

PLOT DATE = 7/13/2006
FILE NAME = c:\projects\d505202 (v8)\sheets\
PLOT SCALE = 21.1765 ' / IN.
USER NAME = piersonbr