F.A.S. RTE.	SECTION	COUNTY	TOTAL SHEETS	SHEET NO.
500	•	VERMILION	18	16

• (33,116 SPUR)RS-1
CONTRACT NO. 70556

TYPICAL APPLICATIONS OF PAVEMENT MARKINGS AND MARKERS

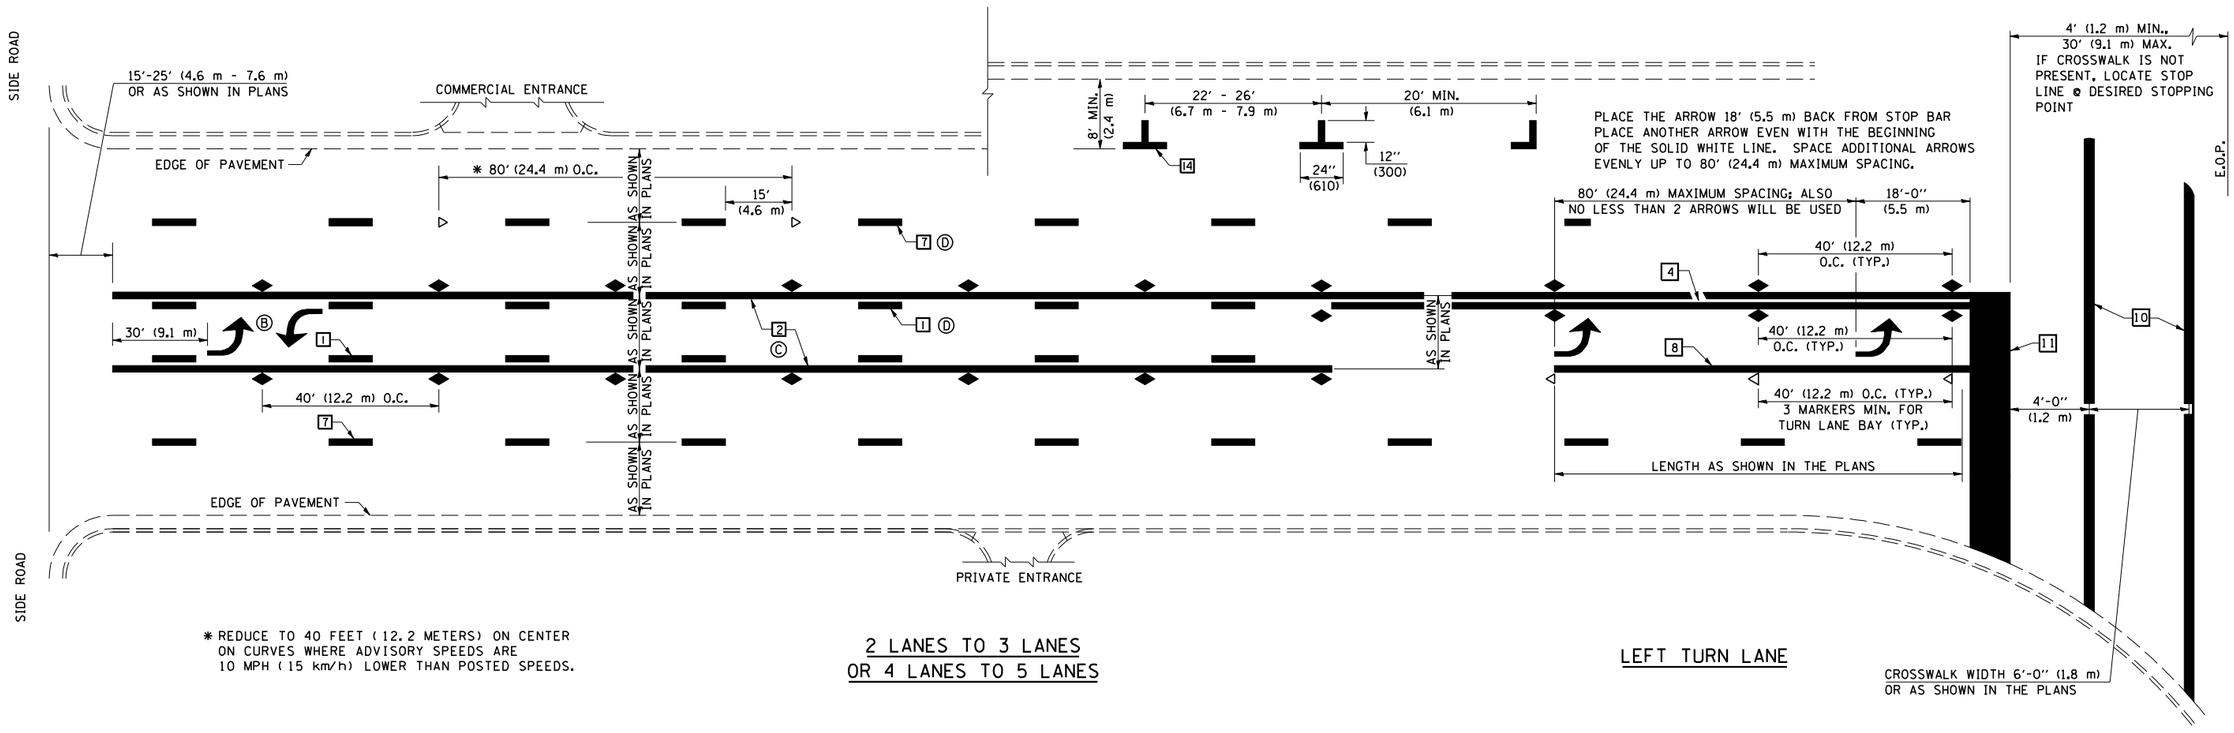

* REDUCE TO 40 FEET (12.2 METERS) ON CENTER ON CURVES WHERE ADVISORY SPEEDS ARE 10 MPH (15 km/h) LOWER THAN POSTED SPEEDS.

2 LANES TO 3 LANES
OR 4 LANES TO 5 LANES

LEFT TURN LANE

SHEET 2 OF 4

	NAME	DATE	REVISIONS	
DESIGNED	J.M.H.	5/85 6/88	NAME	DATE
CHECKED	FMS CTD	6/85 6/88	GEOMETRICS/K.A.G.	07/02
CADD NO.	F-5.25		K.A.G.	09/05

ALL DIMENSIONS ARE IN INCHES (MILLIMETERS) UNLESS OTHERWISE SHOWN.