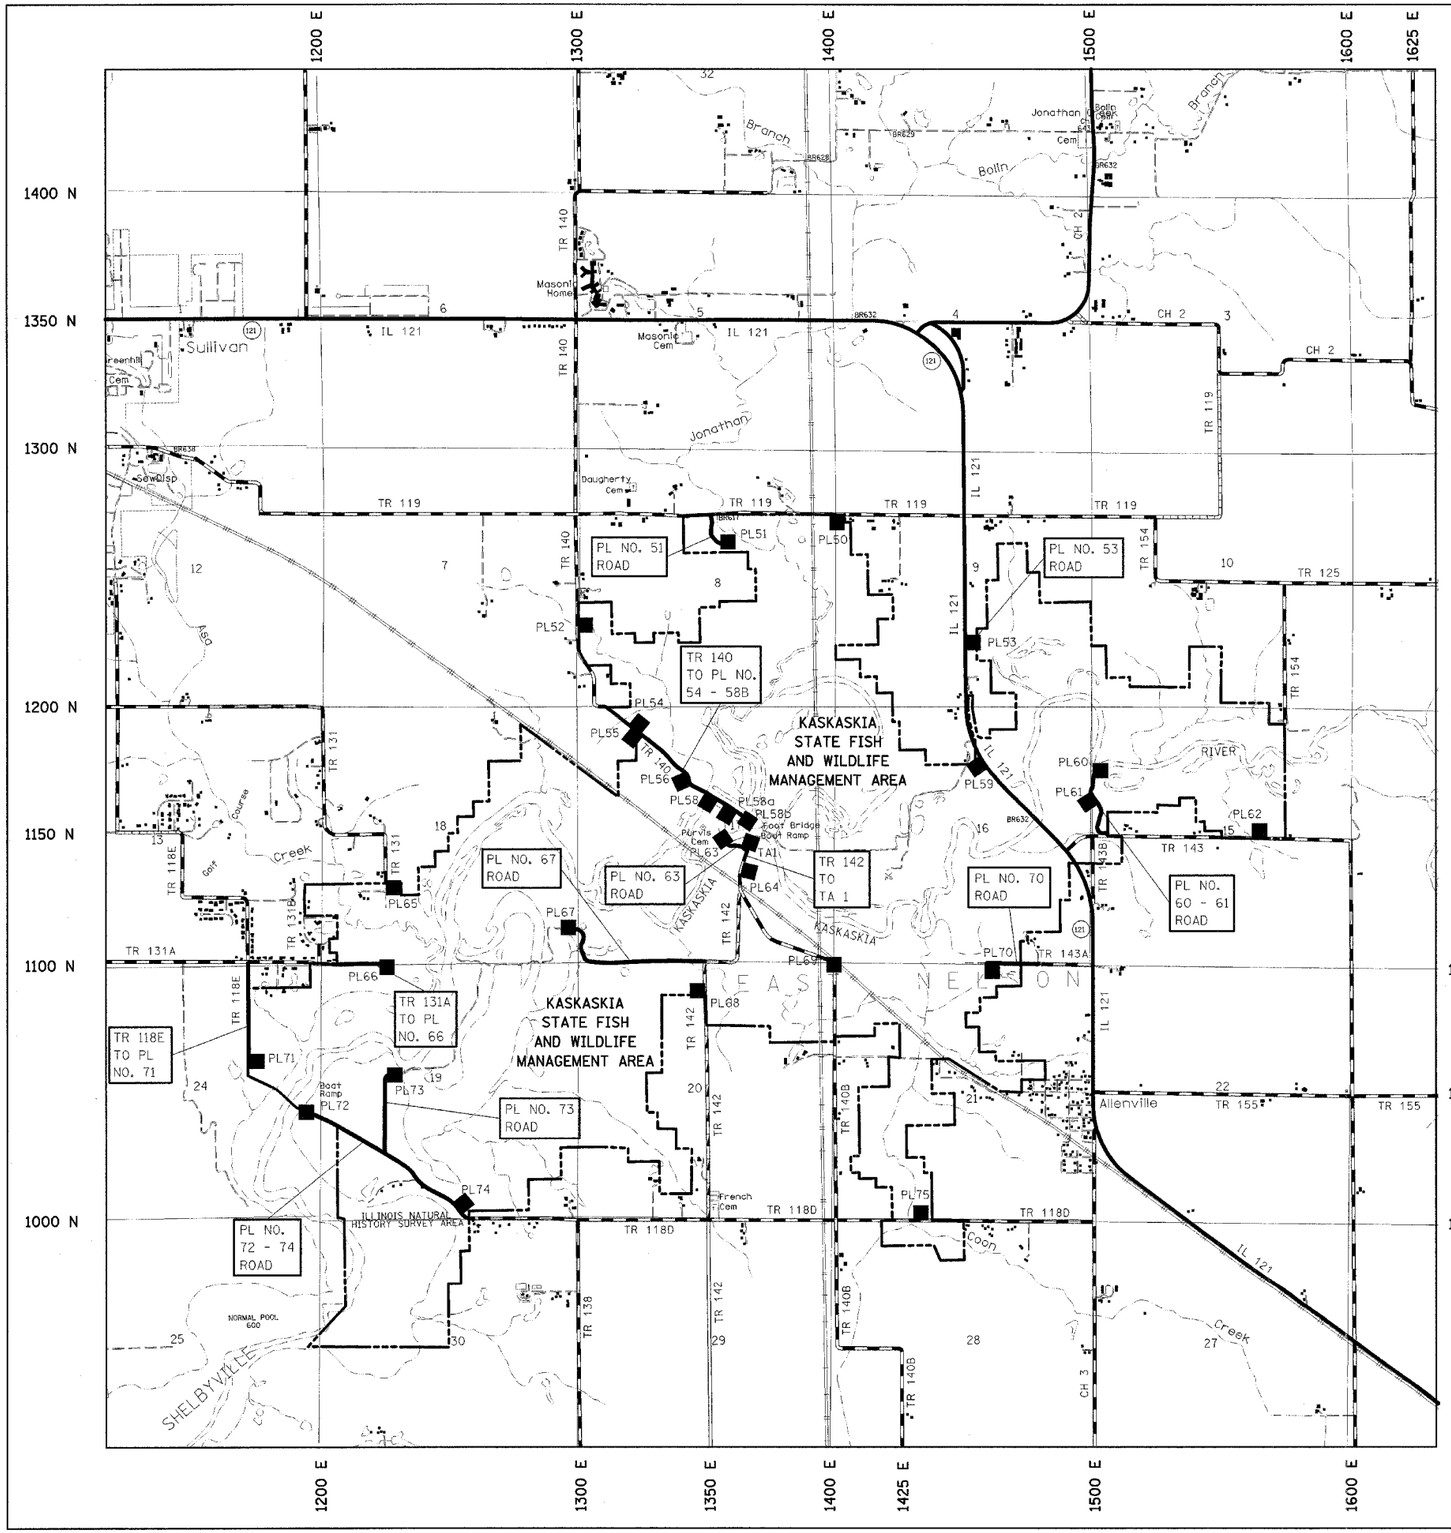

PARKING LOTS

- PL 50
  SURFACE IMPROVEMENTS - AGGREGATE
  REMOVE & REPLACE 15" CMP
  GRADING & SHAPING DITCHES
  [REMOVE & REPLACE 2 GATES]
- PL 51
  SURFACE IMPROVEMENTS - AGGREGATE
- PL 52
  SURFACE IMPROVEMENTS - AGGREGATE
  REMOVE & REPLACE 12" CMP
  GRADING & SHAPING DITCHES
  [REMOVE & REPLACE GATE]
- PL 53
  SURFACE IMPROVEMENTS - AGGREGATE
- PL 54
  SURFACE IMPROVEMENTS - AGGREGATE
- PL 55
  SURFACE IMPROVEMENTS - AGGREGATE
  [REMOVE & REPLACE GATE]
- PL 56
  SURFACE IMPROVEMENTS - AGGREGATE
- PL 58
  SURFACE IMPROVEMENTS - AGGREGATE
- PL 58A
  SURFACE IMPROVEMENTS - AGGREGATE
- PL 58B
  SURFACE IMPROVEMENTS - AGGREGATE
  [REMOVE & REPLACE 2 GATES]
- PL 59
  SURFACE IMPROVEMENTS - AGGREGATE
  [REMOVE & REPLACE GATE]
- PL 60
  SURFACE IMPROVEMENTS - AGGREGATE
- PL 61
  SURFACE IMPROVEMENTS - AGGREGATE
- PL 62
  SURFACE IMPROVEMENTS - AGGREGATE
  [REMOVE & REPLACE GATE]
- PL 63
  SURFACE IMPROVEMENTS - AGGREGATE
- PL 64
  SURFACE IMPROVEMENTS - AGGREGATE
  REMOVE & REPLACE 12" CMP
  [REMOVE & REPLACE GATE]
- PL 65
  SURFACE IMPROVEMENTS - AGGREGATE
  REMOVE & REPLACE 12" CMP
  GRADING & SHAPING DITCHES
- PL 66
  SURFACE IMPROVEMENTS - AGGREGATE
  REMOVE & REPLACE 10" STEEL PIPE
  [REMOVE & REPLACE GATE]
- PL 67
  SURFACE IMPROVEMENTS - AGGREGATE
  [REMOVE & REPLACE GATE]
- PL 68
  SURFACE IMPROVEMENTS - AGGREGATE
  REMOVE & REPLACE 12" CMP
  GRADING & SHAPING DITCHES
  [REMOVE & REPLACE GATE]
- PL 69
  SURFACE IMPROVEMENTS - AGGREGATE
  [REMOVE & REPLACE GATE]
- PL 70
  SURFACE IMPROVEMENTS - AGGREGATE
  [REMOVE & REPLACE GATE]
- PL 71
  SURFACE IMPROVEMENTS - AGGREGATE
  REMOVE & REPLACE 12" CMP
  [REMOVE & REPLACE GATE]
- PL 72
  PREPARATION OF BASE - FOR OIL & CHIP
  SURFACE IMPROVEMENTS - A2 TREATMENT
- PL 73
  SURFACE IMPROVEMENTS - AGGREGATE
  [REMOVE & REPLACE GATE]
- PL 74
  SURFACE IMPROVEMENTS - AGGREGATE
  REMOVE & REPLACE 12" CMP
  [REMOVE & REPLACE GATE]
- PL 75
  SURFACE IMPROVEMENTS - AGGREGATE
  REMOVE & REPLACE 15" CMP
  GRADING & SHAPING DITCHES
  [REMOVE & REPLACE GATE]
- PL NO. 51 ROAD
  SURFACE IMPROVEMENTS - AGGREGATE
- PL NO. 53 ROAD
  SURFACE IMPROVEMENTS - AGGREGATE
  REMOVE & REPLACE 12" CMP
- TR 140 TO PL NO. 54 - 58B
  SURFACE IMPROVEMENTS - AGGREGATE
  [REMOVE & REPLACE 12" CMP]
  [REMOVE & REPLACE 2 GATES]
  [INSTALL NEW 18" CMP]
- PL NO. 60 - 61 ROAD
  SURFACE IMPROVEMENTS - AGGREGATE
  REMOVE & REPLACE 18" CMP
  REMOVE & REPLACE GATE
- PL NO. 63 ROAD
  SURFACE IMPROVEMENTS - AGGREGATE
  [INSTALL NEW 18" CMP]
- TA 1
  PREPARATION OF BASE
  (EXISTING O & C ROAD)
  SURFACE IMPROVEMENTS - AGGREGATE
  [REMOVE & REPLACE GUARD RAIL]

F.A. RTE.	SECTION	COUNTY	TOTAL SHEETS	SHEET NO.
*	**	***	310	34
STA.		TO STA.		

CONTRACT NO. 74155

* PARK ROADS
** SFWA PARK ROADS 2003-1
*** MOULTRIE AND SHELBY

N

ROADWAYS

- TR 142 TO PL NO. 64 & TA 1
  PREPARATION OF BASE - FOR OIL & CHIP
  SURFACE IMPROVEMENTS - A2 TREATMENT
  [REMOVE & REPLACE 2 GATES]
- TR 131A TO PL NO. 66
  SURFACE IMPROVEMENTS - AGGREGATE
  REMOVE & REPLACE 12" CMP
  REMOVE & REPLACE GATE
- PL NO. 67 ROAD
  SURFACE IMPROVEMENTS - AGGREGATE
  [REMOVE & REPLACE FIVE (5) 18" CMP]
  [REMOVE & REPLACE 12" CMP]
  [REMOVE & REPLACE TWO (2) 56"X40" ELLIP.]
  [REMOVE 15" CMP]
  REMOVE & REPLACE GATE
- PL NO. 70 ROAD
  SURFACE IMPROVEMENTS - AGGREGATE
  REMOVE & REPLACE 12" CMP
  REMOVE & REPLACE GATE
- TR 118E TO PL NO. 71
  SURFACE IMPROVEMENTS - AGGREGATE
  REMOVE & REPLACE 12" CMP
  REMOVE & REPLACE TWO (2) 18" CMP
  REMOVE & REPLACE GATE
- PL NO. 73 ROAD
  SURFACE IMPROVEMENTS - AGGREGATE
  REMOVE & REPLACE TWO (2) 12" CMP
  GRADING AND SHAPING DITCHES
- PL NO. 72 - 74 ROAD
  PREPARATION OF BASE - FOR OIL & CHIP
  SURFACE IMPROVEMENTS - A2 TREATMENT
  REMOVE & REPLACE 12" CMP
  [REMOVE GATE]

LEGEND

PL = PARKING LOT

TR = TOWNSHIP ROAD

TA = TURN-AROUND

0 1500' 3000'
1" = 1500'

REVISIONS	
NAME	DATE
FGI	11/23/2005

ILLINOIS DEPARTMENT OF TRANSPORTATION

PARKING LOT PLAN
KASKASKIA FISH & WILDLIFE UNIT

SCALE: 1"=1500'
DATE

DRAWN BY BANDY
CHECKED BY STEUART

EXHIBIT, KASKASKIA FISH & WILDLIFE UNIT PARKING LOT PLAN