F.A. RTE.	SECTION	COUNTY	TOTAL SHEETS	SHEET NO.
*	**	***	310	48
STA.		TO STA.		
CONTRACT NO. 74155				

* PARK ROADS
**SFWA PARK ROADS 2003-1
**MOULTRIE AND SHELBY

PLAN — SURVEYED / PLOTTED / ALIGNMENT CHECKED / ALIGNMENT CORRECT / CADD FILE NAME / NOTE BOOK / NO. / BY / DATE

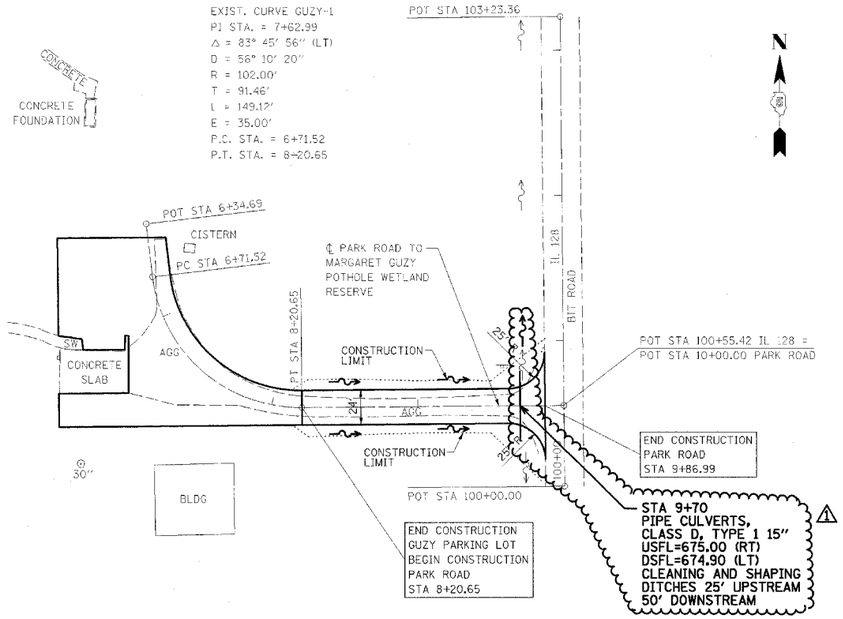

NOTE:

PARK ROAD
STA 8+20.65 TO STA 9+86.99
SURFACE IMPROVEMENTS,
ADD 3" AGGREGATE

0 50' 100'
1"= 50'

⚠- REVISED BY FGI 11/23/2005

PROFILE — SURVEYED / PLOTTED / GRADES CHECKED / NOTE BOOK / NO. / BY / DATE / STRUCTURE NO'S/ATN'S CHKD

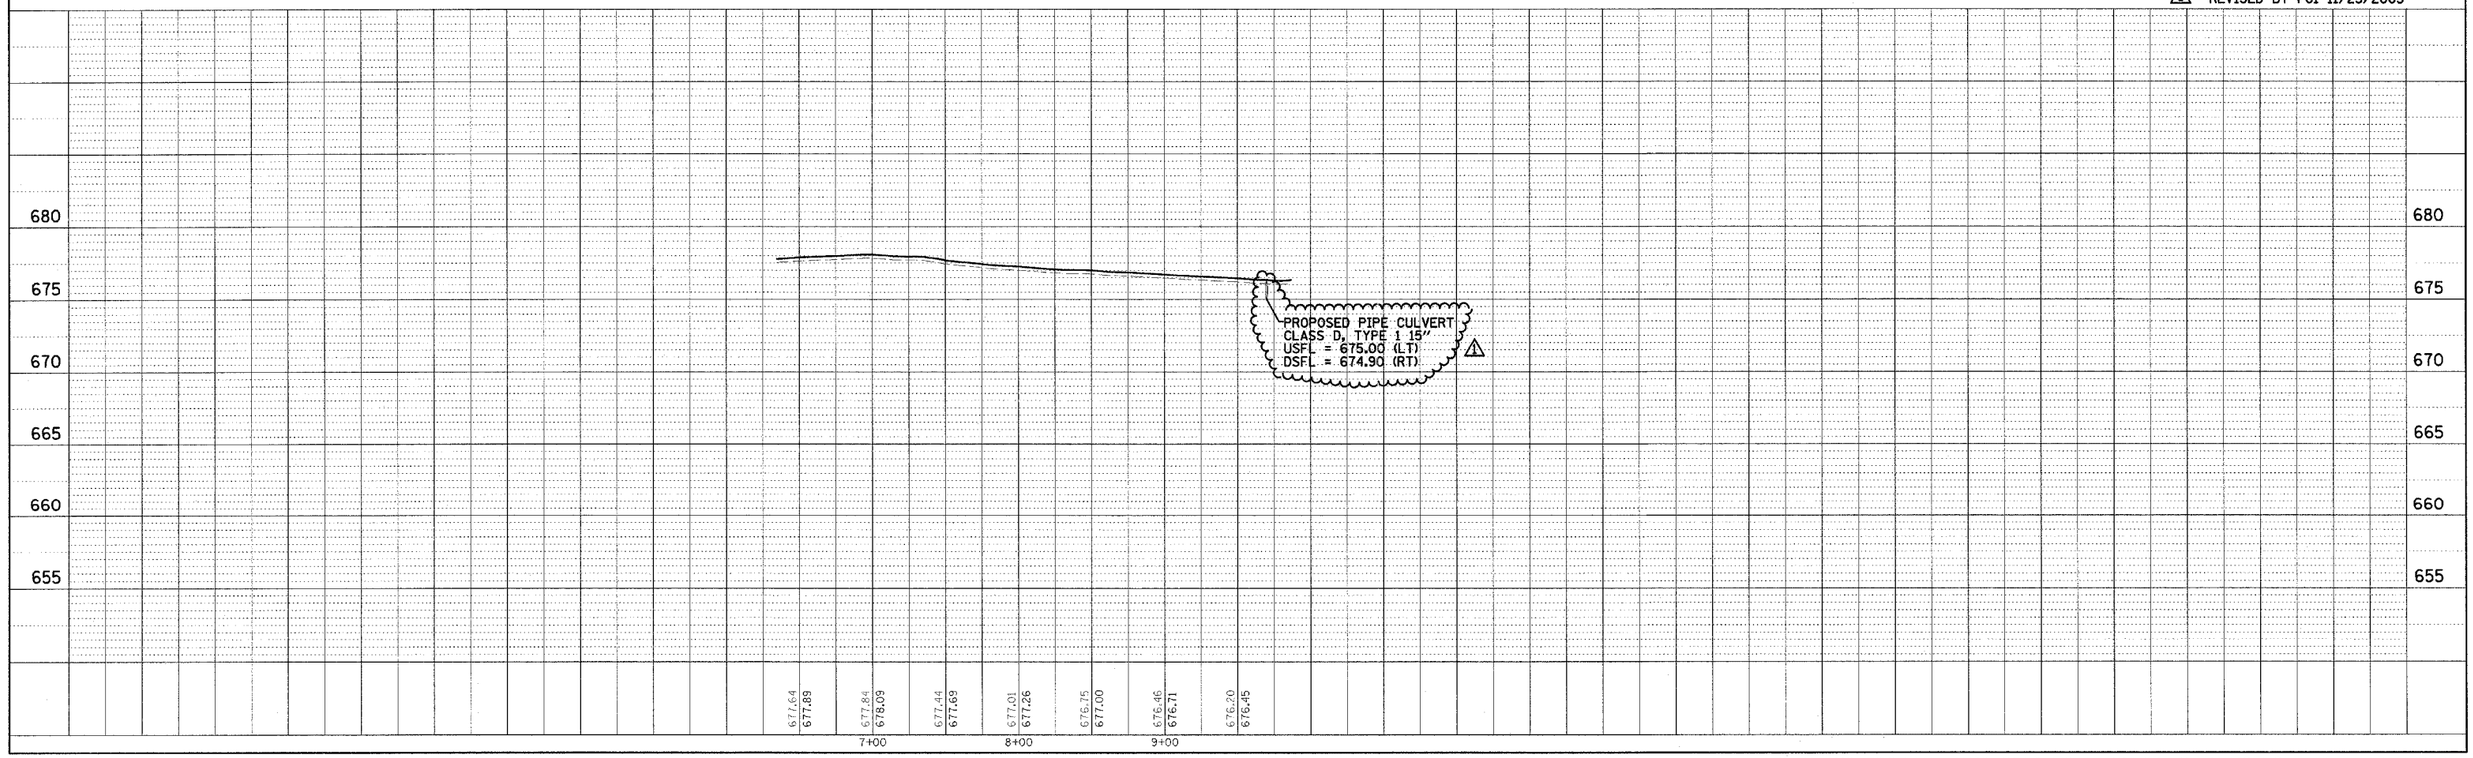

PLAN AND PROFILE, PARK ROAD TO MARGARET GUZY POTHOLE WETLAND RESERVE