F.A. RTE.	SECTION	COUNTY	TOTAL SHEETS	SHEET NO.
*	**	***	310	59
STA.		TO STA.		
CONTRACT NO. 74155				

* PARK ROADS
** SFWA PARK ROADS 2003-1
*** MOULTRIE AND SHELBY

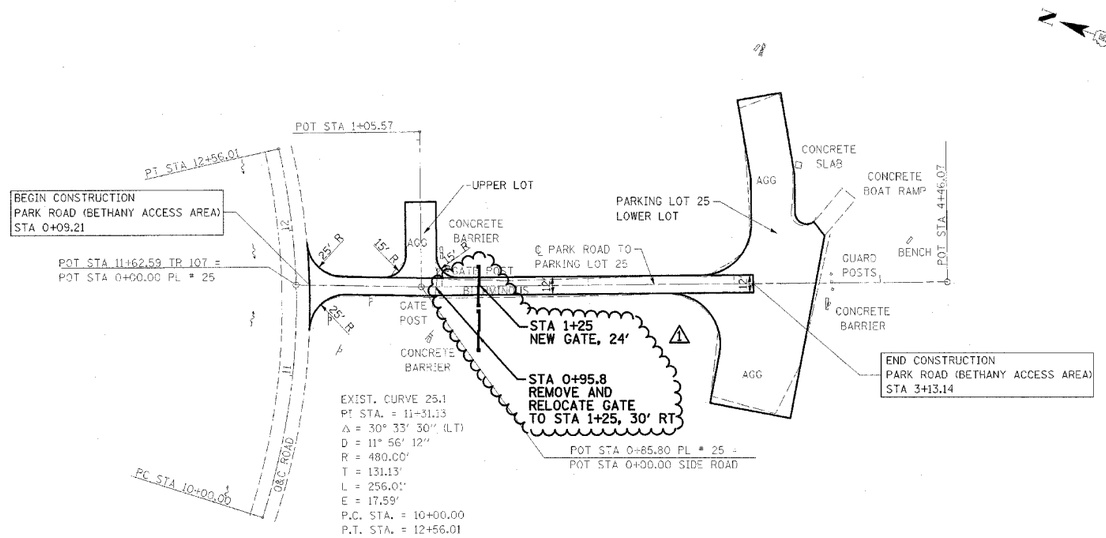

NOTE:

PARK ROAD (BETHANY ACCESS AREA)
STA 0+09.21 TO STA 3+13.14
PLACE A-1 TREATMENT OVER
EXISTING BITUMINOUS PAVEMENT

0 50' 100'
1" = 50'

⚠1 - REVISED BY FGI 11/23/2005

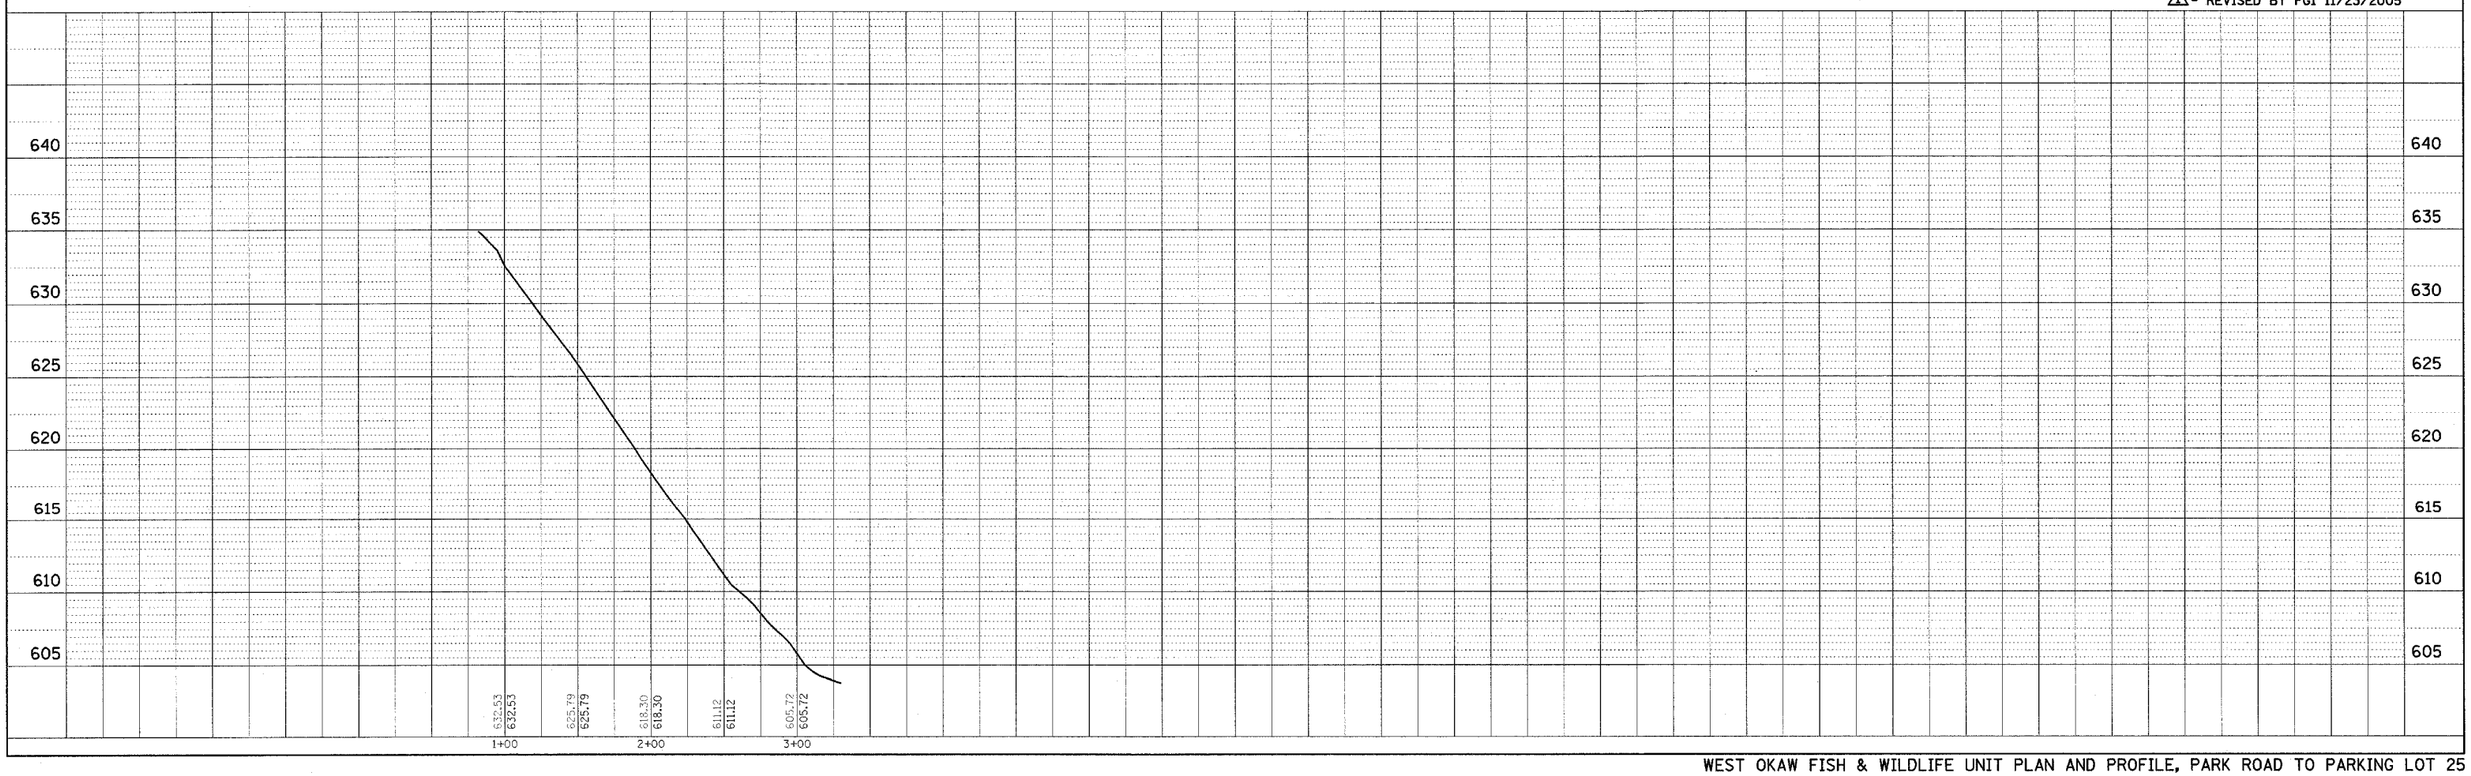

WEST OKAW FISH & WILDLIFE UNIT PLAN AND PROFILE, PARK ROAD TO PARKING LOT 25

PLAN		BY	DATE
NOTE BOOK NO.	SURVEYED / PLOTTED / ALIGNMENT CHECKED / RIGHT OF WAY PLOTTED / CADD FILE NAME		

PROFILE		BY	DATE
NOTE BOOK NO.	SURVEYED / PLOTTED / GRADES CHECKED / ALIGNMENT CHECKED / STRUCTURE NOTATIONS CHKD		