F.A. RTE.	SECTION	COUNTY	TOTAL SHEETS	SHEET NO.
*	**	***	310	78
STA.		TO STA.		
CONTRACT NO. 74155				

* PARK ROADS
** SFWA PARK ROADS 2003-1
*** MOULTRIE AND SHELBY

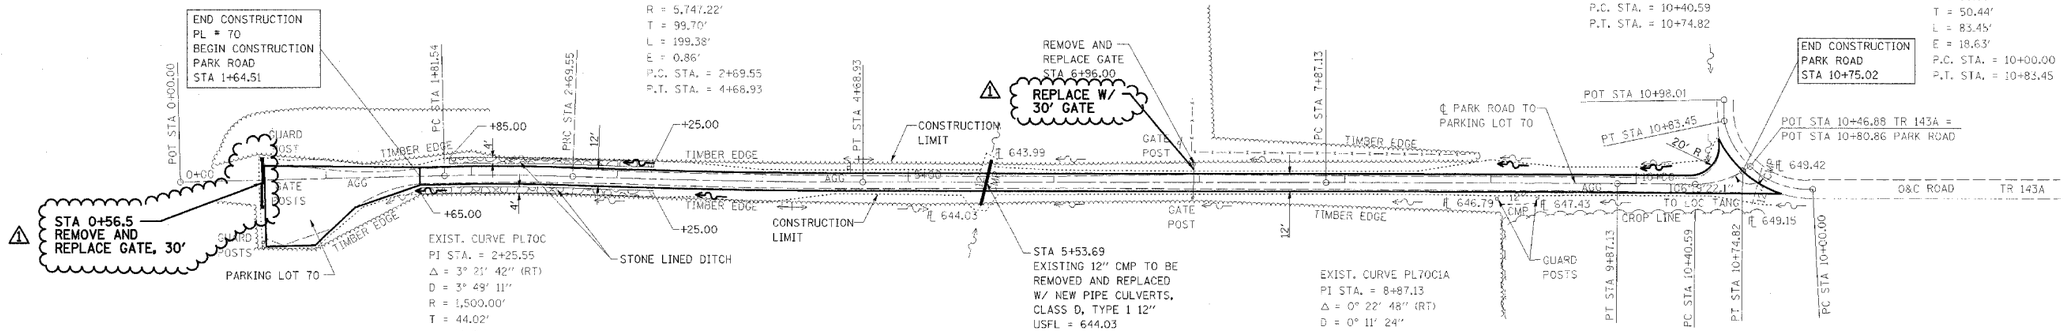

NOTE:

PARK ROAD
STA 1+64.51 TO STA 10+75.02
SURFACE IMPROVEMENTS,
ADD 3" AGGREGATE

0 50' 100'
1" = 50'

⚠ - REVISED BY FGI 11/23/2005

PLAN
SURVEYED BY
PLOTTED BY
ALIGNMENT CHECKED
PLOTTED AS-IS CHECKED
NOTE BOOK
NO.
DATE
BY

PROFILE
SURVEYED BY
PLOTTED BY
GRADES CHECKED
PLOTTED AS-IS CHECKED
NOTE BOOK
NO.
DATE
BY

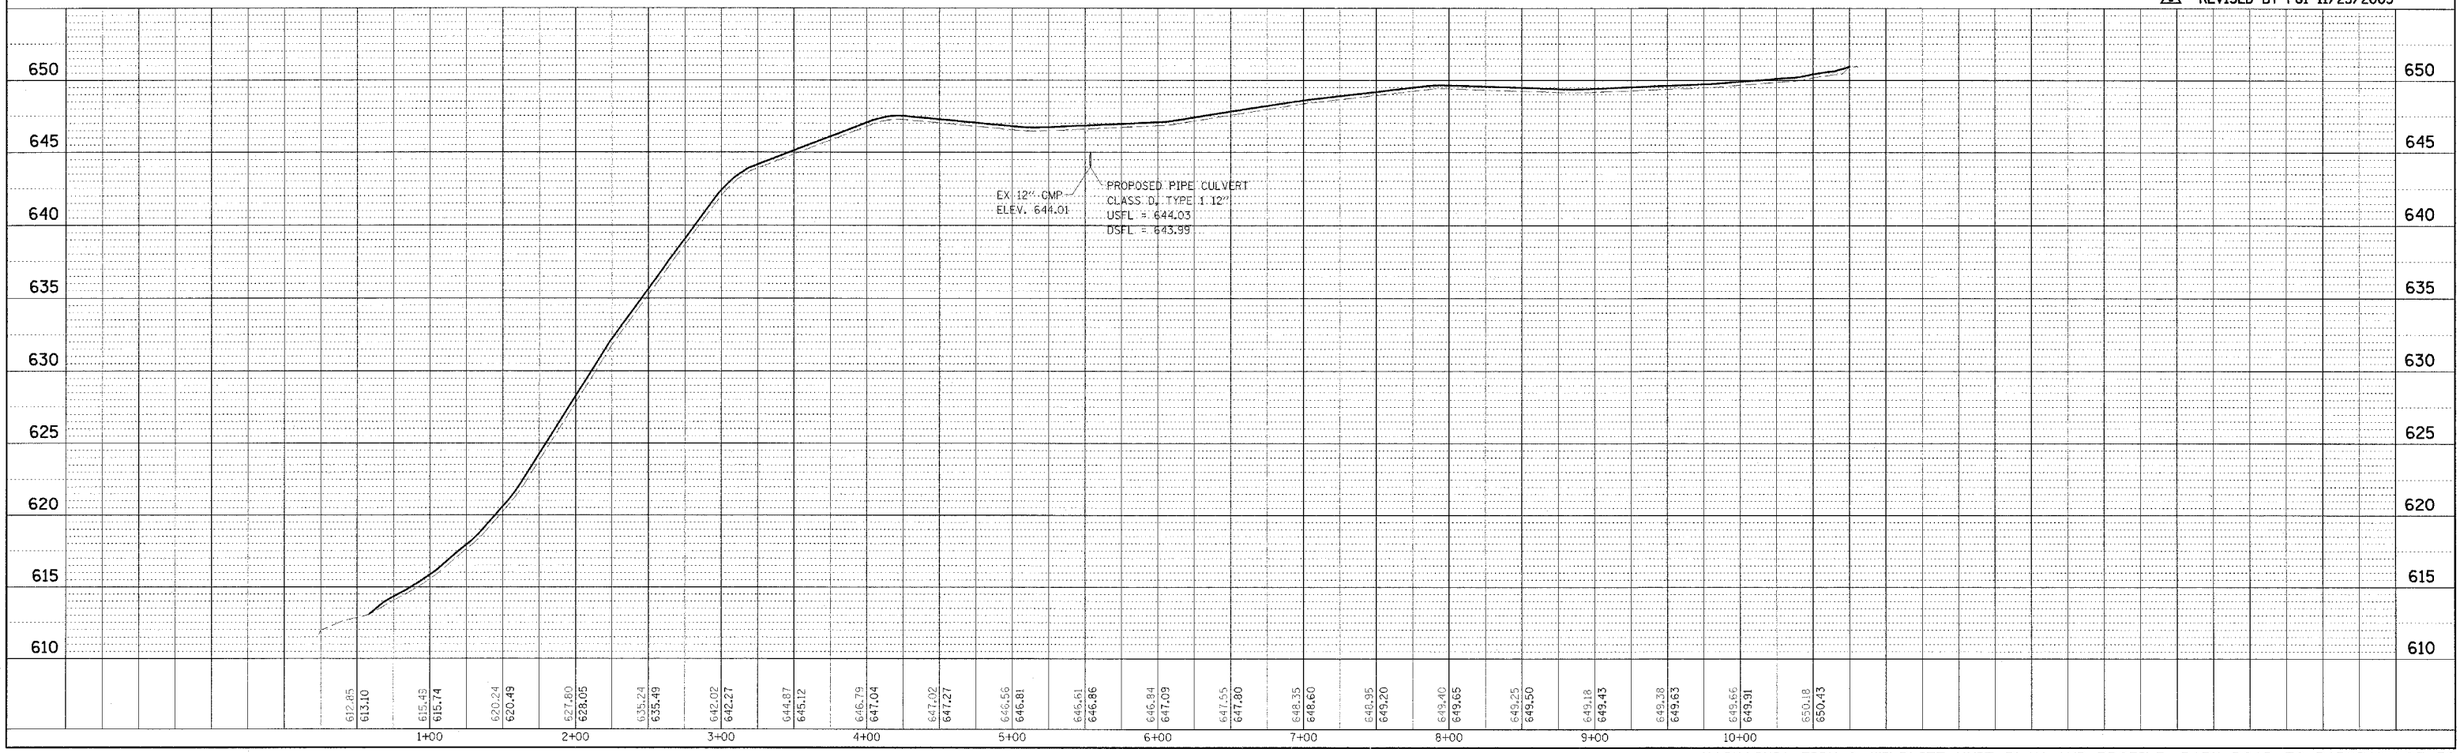

KASKASKIA FISH & WILDLIFE UNIT PLAN AND PROFILE, PARK ROAD TO PARKING LOT 70