F.A. RTE.	SECTION	COUNTY	TOTAL SHEETS	SHEET NO.
*	**	***	310	85
STA.		TO STA.		
CONTRACT NO. 74155				

* PARK ROADS
** SFWA PARK ROADS 2003-1
*** MOULTRIE AND SHELBY

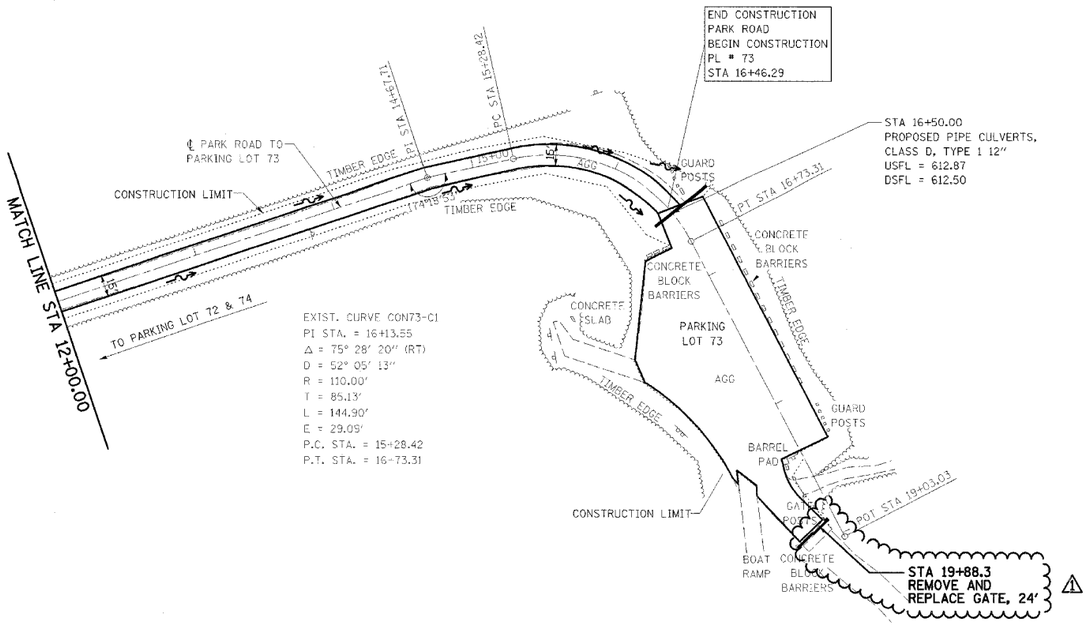

NOTE:

PARK ROAD
STA 0+06.69 TO STA 16+45.28
SURFACE IMPROVEMENTS,
ADD 3" AGGREGATE

0 50' 100'
1" = 50'

⚠ - REVISED BY FGI 11/23/2005

PLAN
SURVEYED
PLOTTED
ALIGNMENT CHECKED
T.C. OF W.A.Y. CHECKED
CODE FILE NAME
NOTE BOOK
NO.
BY
DATE

PROFILE
SURVEYED
PLOTTED
GRADES CHECKED
BM. NOTED
STRUCTURE MARKINGS CHKED
NOTE BOOK
NO.
BY
DATE

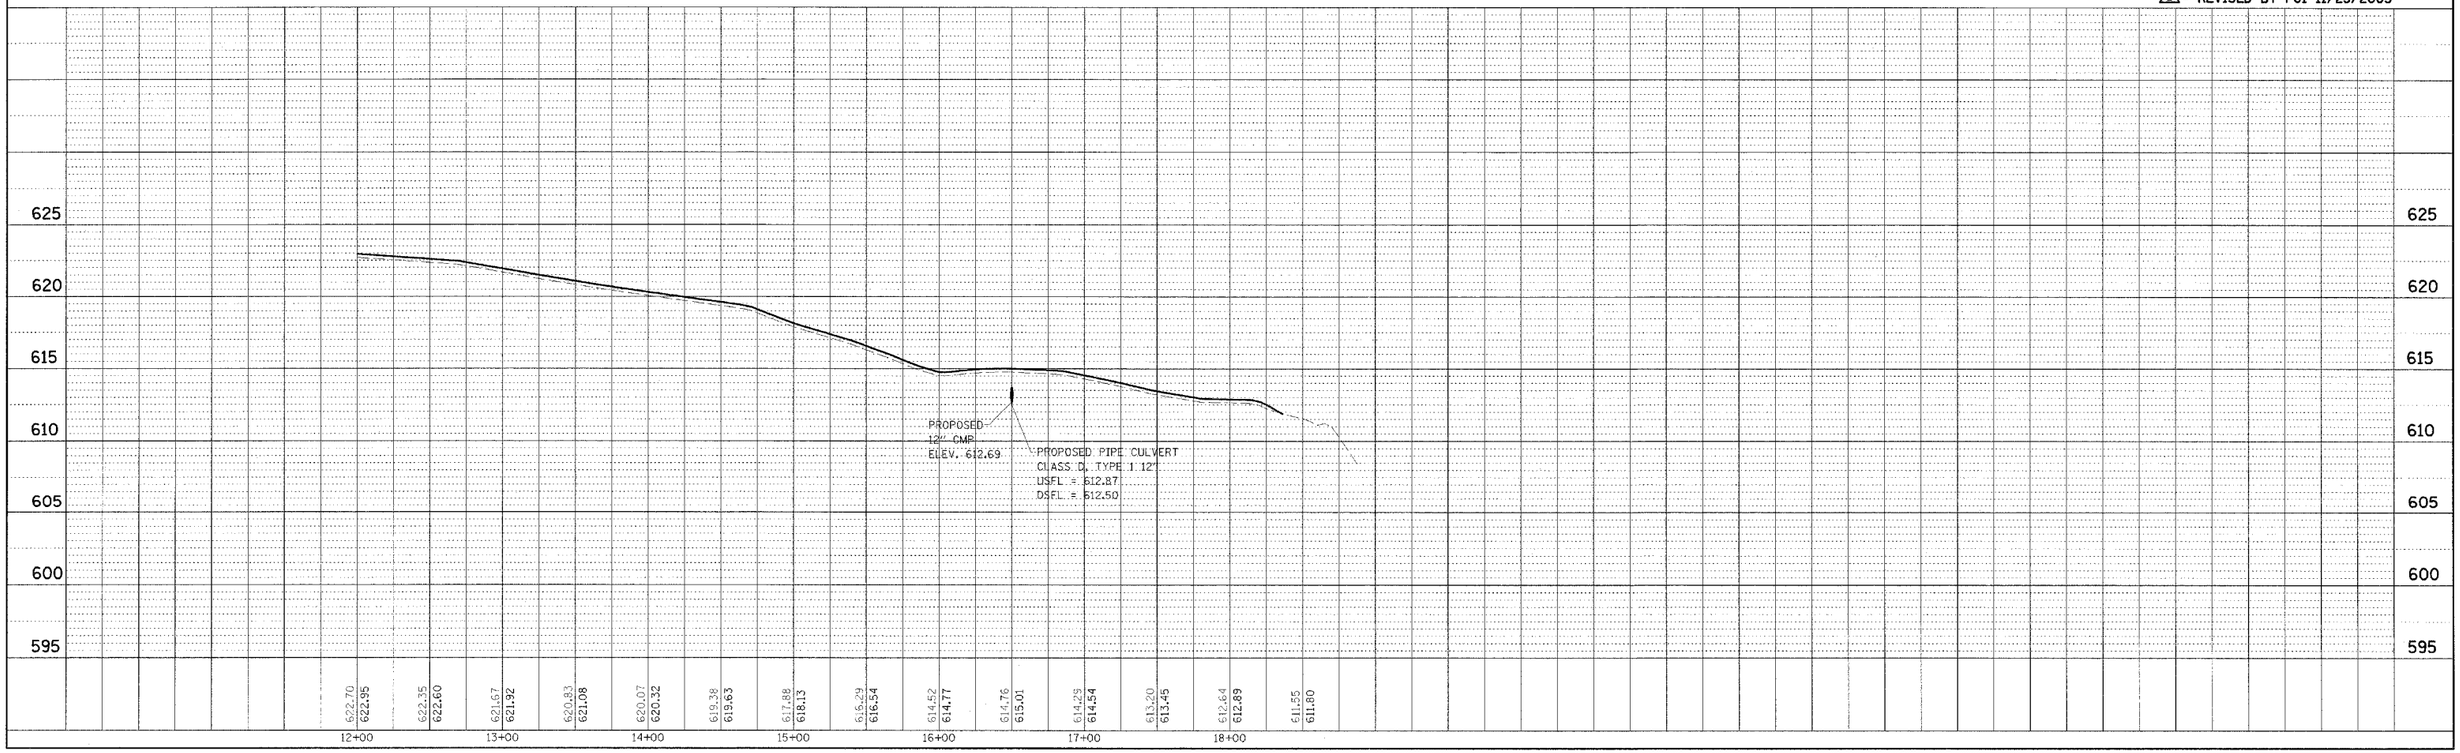

KASKASKIA FISH & WILDLIFE UNIT PLAN AND PROFILE, PARK ROAD TO PARKING LOT 73