F.A. RTE.	SECTION	COUNTY	TOTAL SHEETS	SHEET NO.
*	**	***	310	101
STA.		TO STA.		
CONTRACT NO. 74155				

* PARK ROADS
** SFWA PARK ROADS 2003-1
*** MOULTRIE AND SHELBY

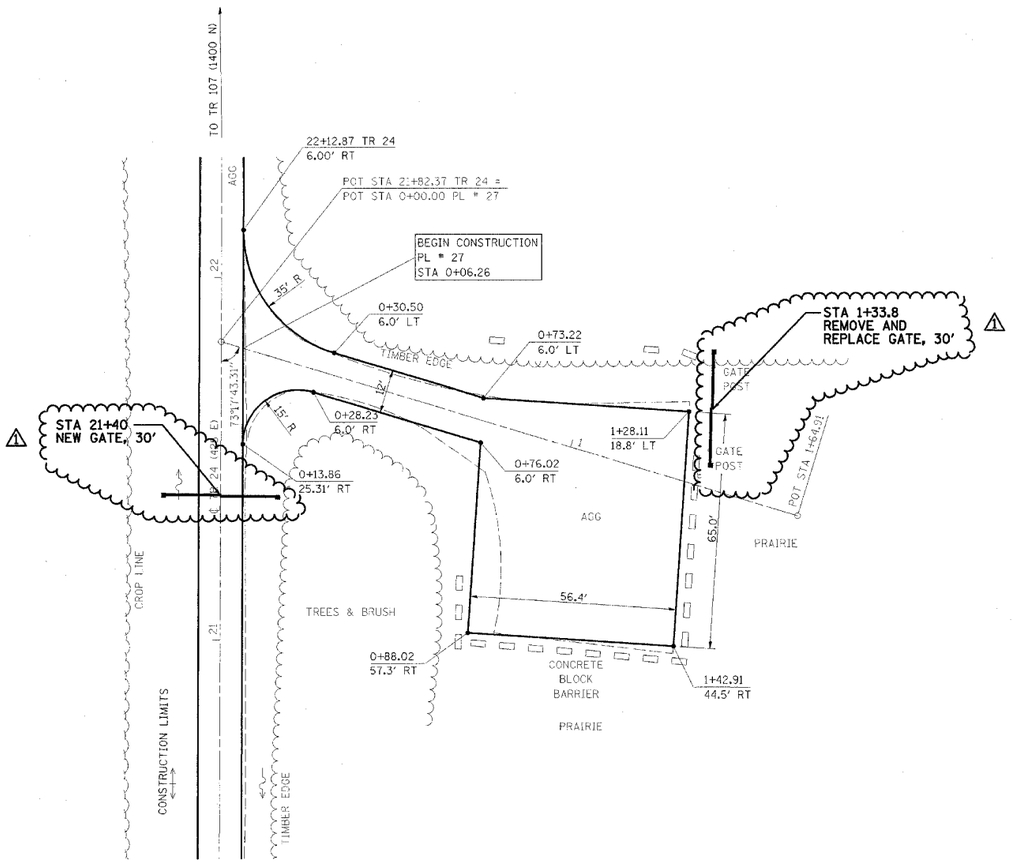

PARKING LOT 27

NOTE:

PARKING LOT 27
BEGIN STA 0+06.26
SURFACE IMPROVEMENTS,
ADD 3" AGGREGATE

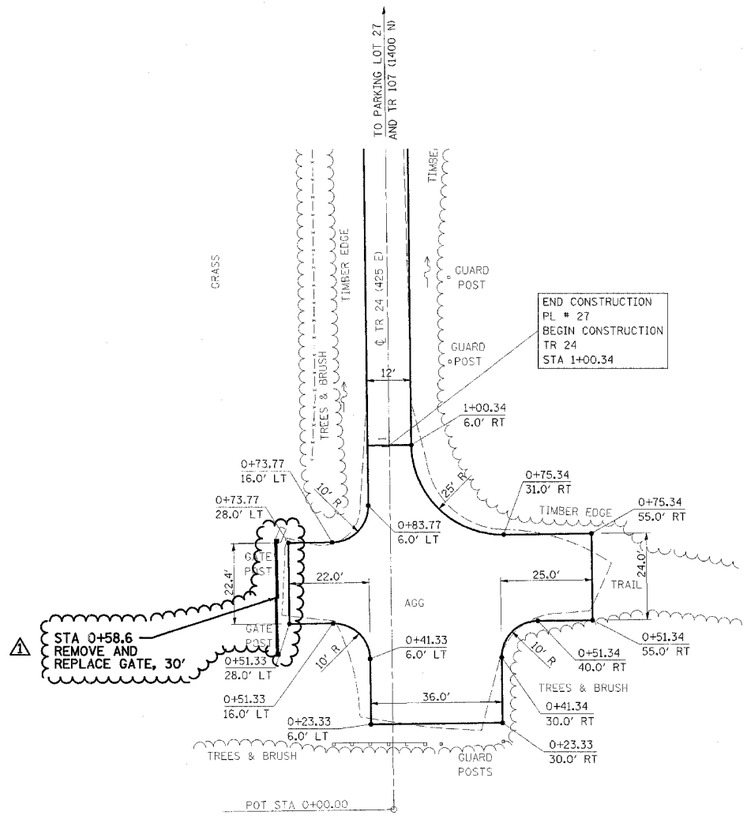

PARKING LOT 29

NOTE:

PARKING LOT 29
END STA 1+00.34
SURFACE IMPROVEMENTS,
ADD 3" AGGREGATE

0 20' 40'
1" = 20'

REVISIONS	
NAME	DATE
FGI	11/23/2005

ILLINOIS DEPARTMENT OF TRANSPORTATION

WEST OKAW FISH & WILDLIFE UNIT
PARKING LOT PLAN
PL 27 & PL 29

SCALE:
DATE

DRAWN BY BANDY
CHECKED BY STEUART