F.A. RTE.	SECTION	COUNTY	TOTAL SHEETS	SHEET NO.
*	**	***	310	104
STA.		TO STA.		
CONTRACT NO. 74155				

* PARK ROADS
** SFWA PARK ROADS 2003-1
*** MOULTRIE AND SHELBY

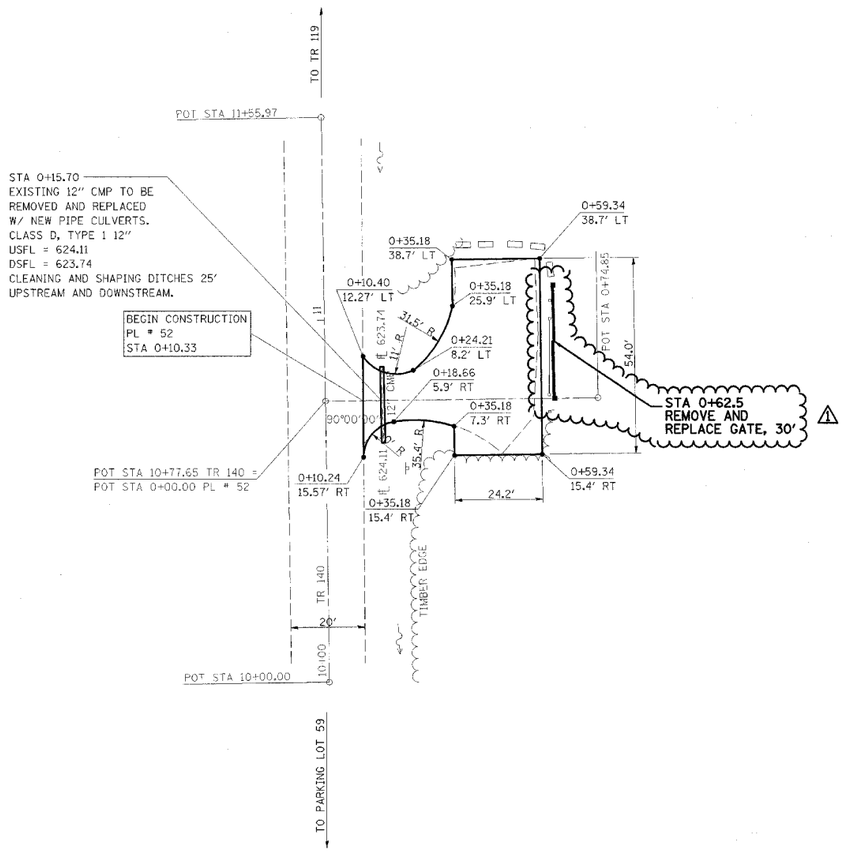

PARKING LOT 52

NOTE:

PARKING LOT 52
BEGIN STA 0+10.33
SURFACE IMPROVEMENTS,
ADD 3" AGGREGATE

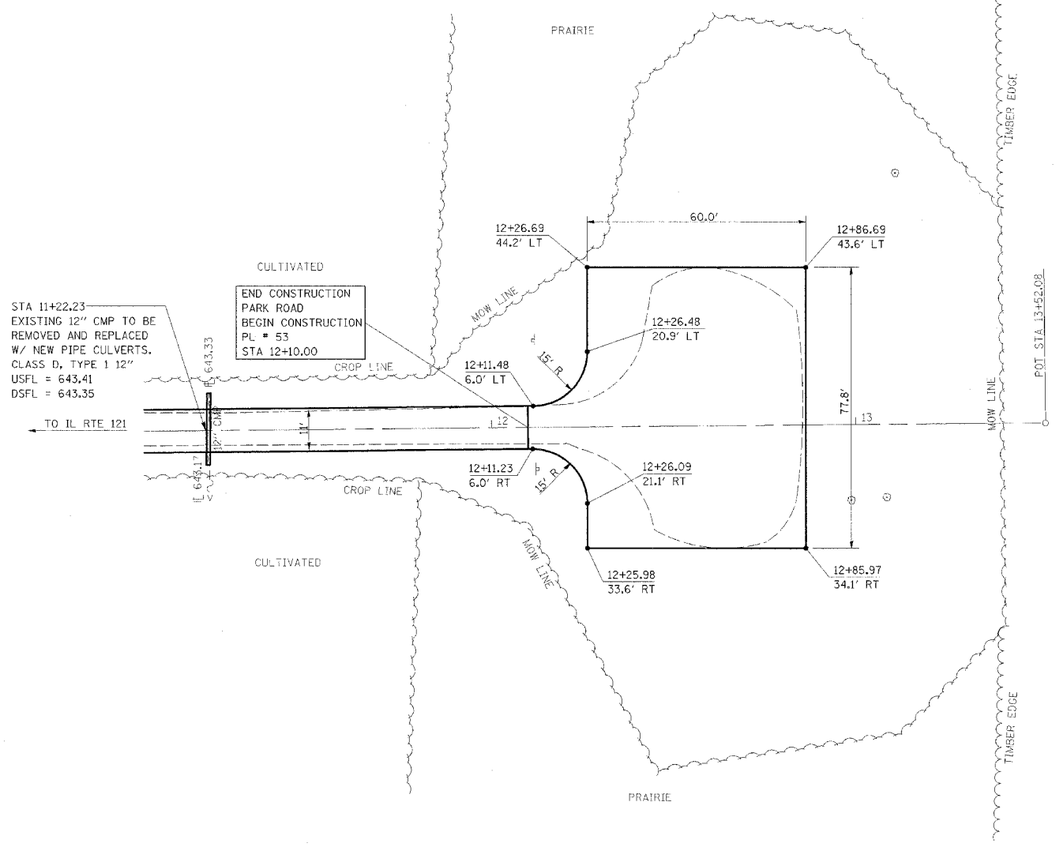

PARKING LOT 53

NOTE:

PARKING LOT 53
BEGIN STA 12+10.00
SURFACE IMPROVEMENTS,
ADD 3" AGGREGATE

0 20' 40'
1" = 20'

REVISIONS	
NAME	DATE
FGI	11/23/2005

1

ILLINOIS DEPARTMENT OF TRANSPORTATION

KASKASKIA FISH & WILDLIFE UNIT
PARKING LOT PLAN
PARKING LOT 52 & 53

SCALE:
DATE

DRAWN BY BANDY
CHECKED BY STEUART