F.A. RTE.	SECTION	COUNTY	TOTAL SHEETS	SHEET NO.
*	**	***	310	146
STA.		TO STA.		
CONTRACT NO. 74155				

* PARK ROADS
** SFWA PARK ROADS 2003-1
*** MOULTRIE AND SHELBY

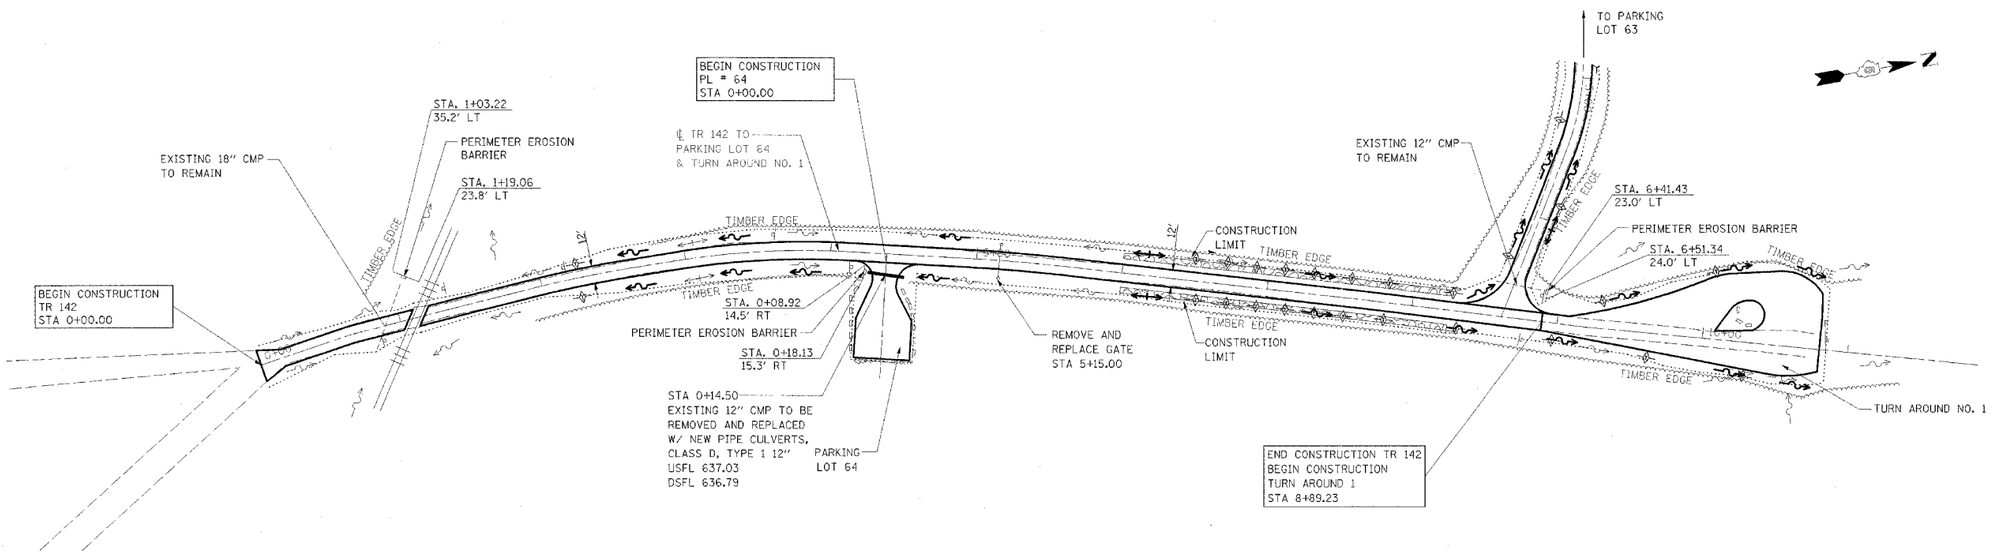

NOTE:

TR 142
STA 0+00.00 TO STA 8+89.23
SCARIFY ROAD, ADD 3" AGGREGATE
AND ADD A-2 TREATMENT

REVISIONS TO PARK ROADS AND PARKING LOTS SHOWN ON PREVIOUS PLAN SHEETS THAT DO NOT IMPACT EROSION CONTROL ARE NOT BALLOONED OR NOTED AS REVISIONS TO ELIMINATE CLUTTER AND CROWDING ON THE EROSION CONTROL SHEETS

0 50' 100'
1" = 50'

PLAN — SURVEYED / PLOTTED / DESIGN / ROADWAY / ENGINEER / CADD FILE NAME / NOTE BOOK NO. / BY / DATE

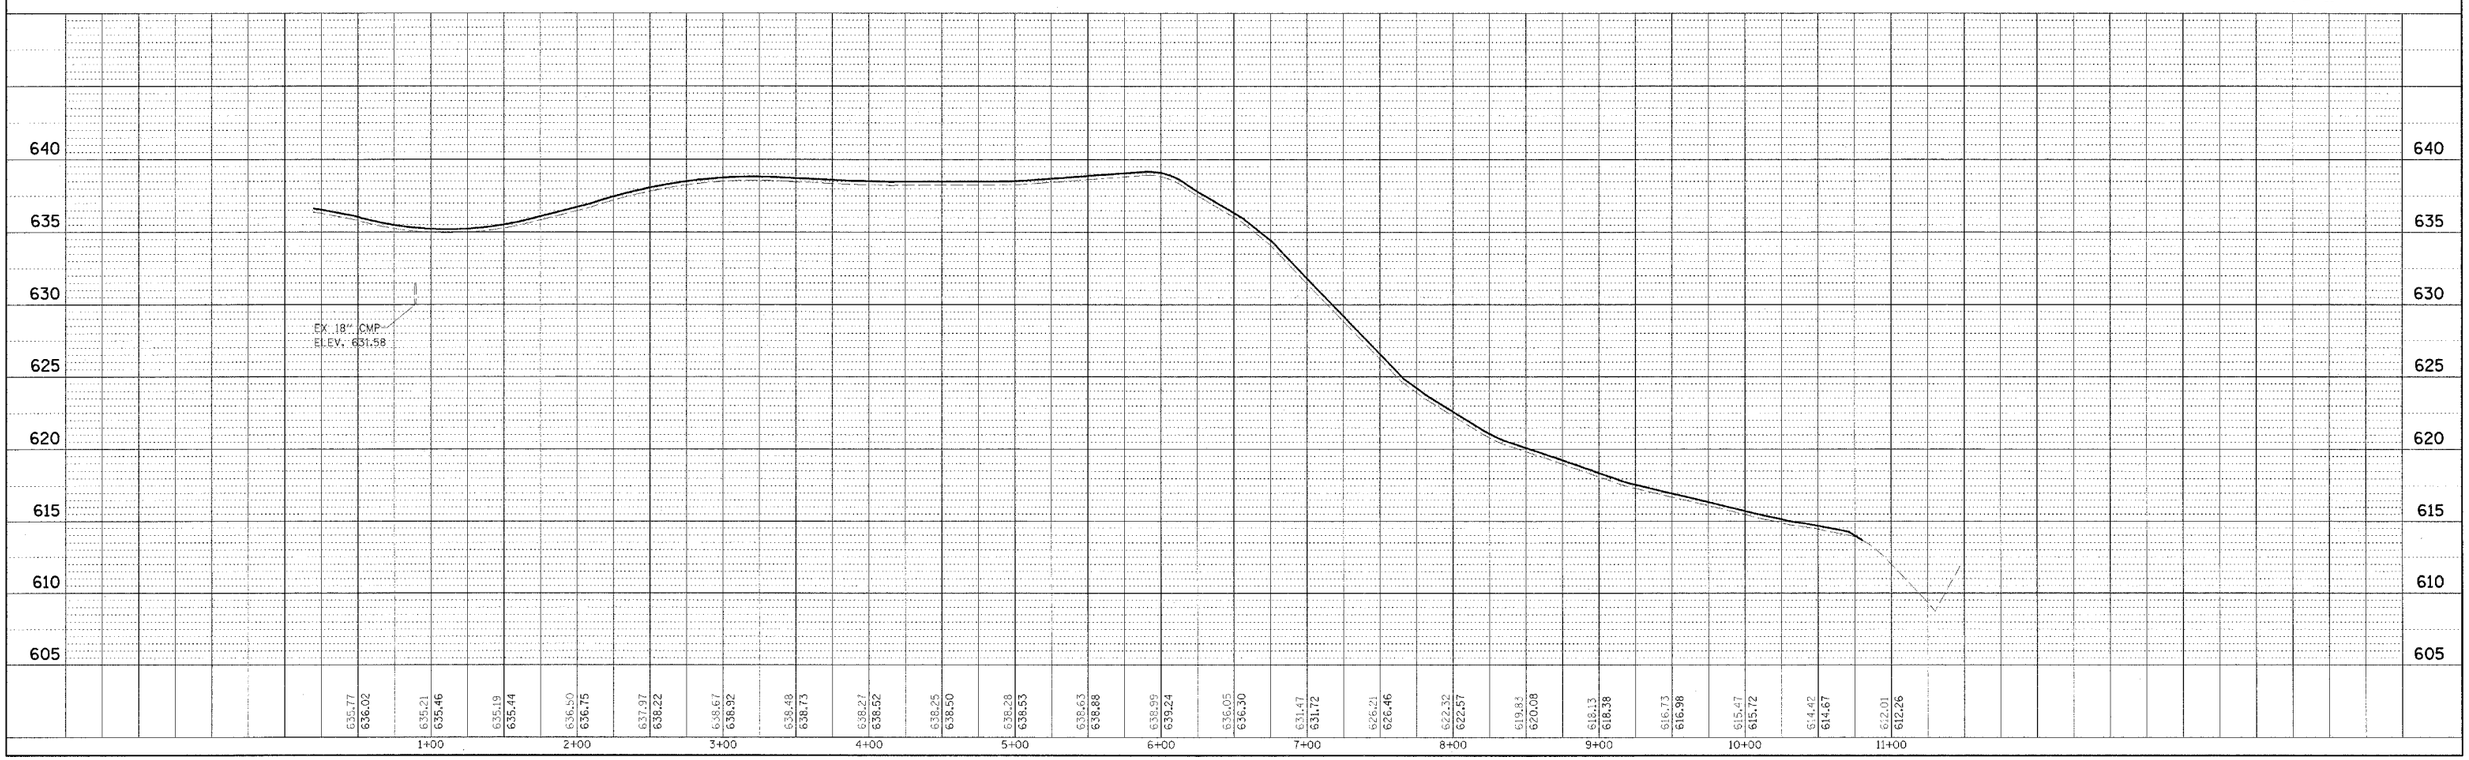

PROFILE — SURVEYED / PLOTTED / DESIGN / CHECKED / ROADWAY / ENGINEER / STRUCTURE NOTATIONS GRAPHS / NOTE BOOK NO. / BY / DATE

KASKASKIA FISH & WILDLIFE UNIT EROSION CONTROL PLAN AND PROFILE, TR 142 TO PARKING LOT 64 & TURN AROUND NO. 1