* PARK ROADS	F.A. RTE.	SECTION	COUNTY	TOTAL SHEETS	SHEET NO.
** SFWA PARK ROADS 2003-1	*	**	***	310	178
*** MOULTRIE AND SHELBY	STA.		TO STA.		
	CONTRACT NO. 74155				

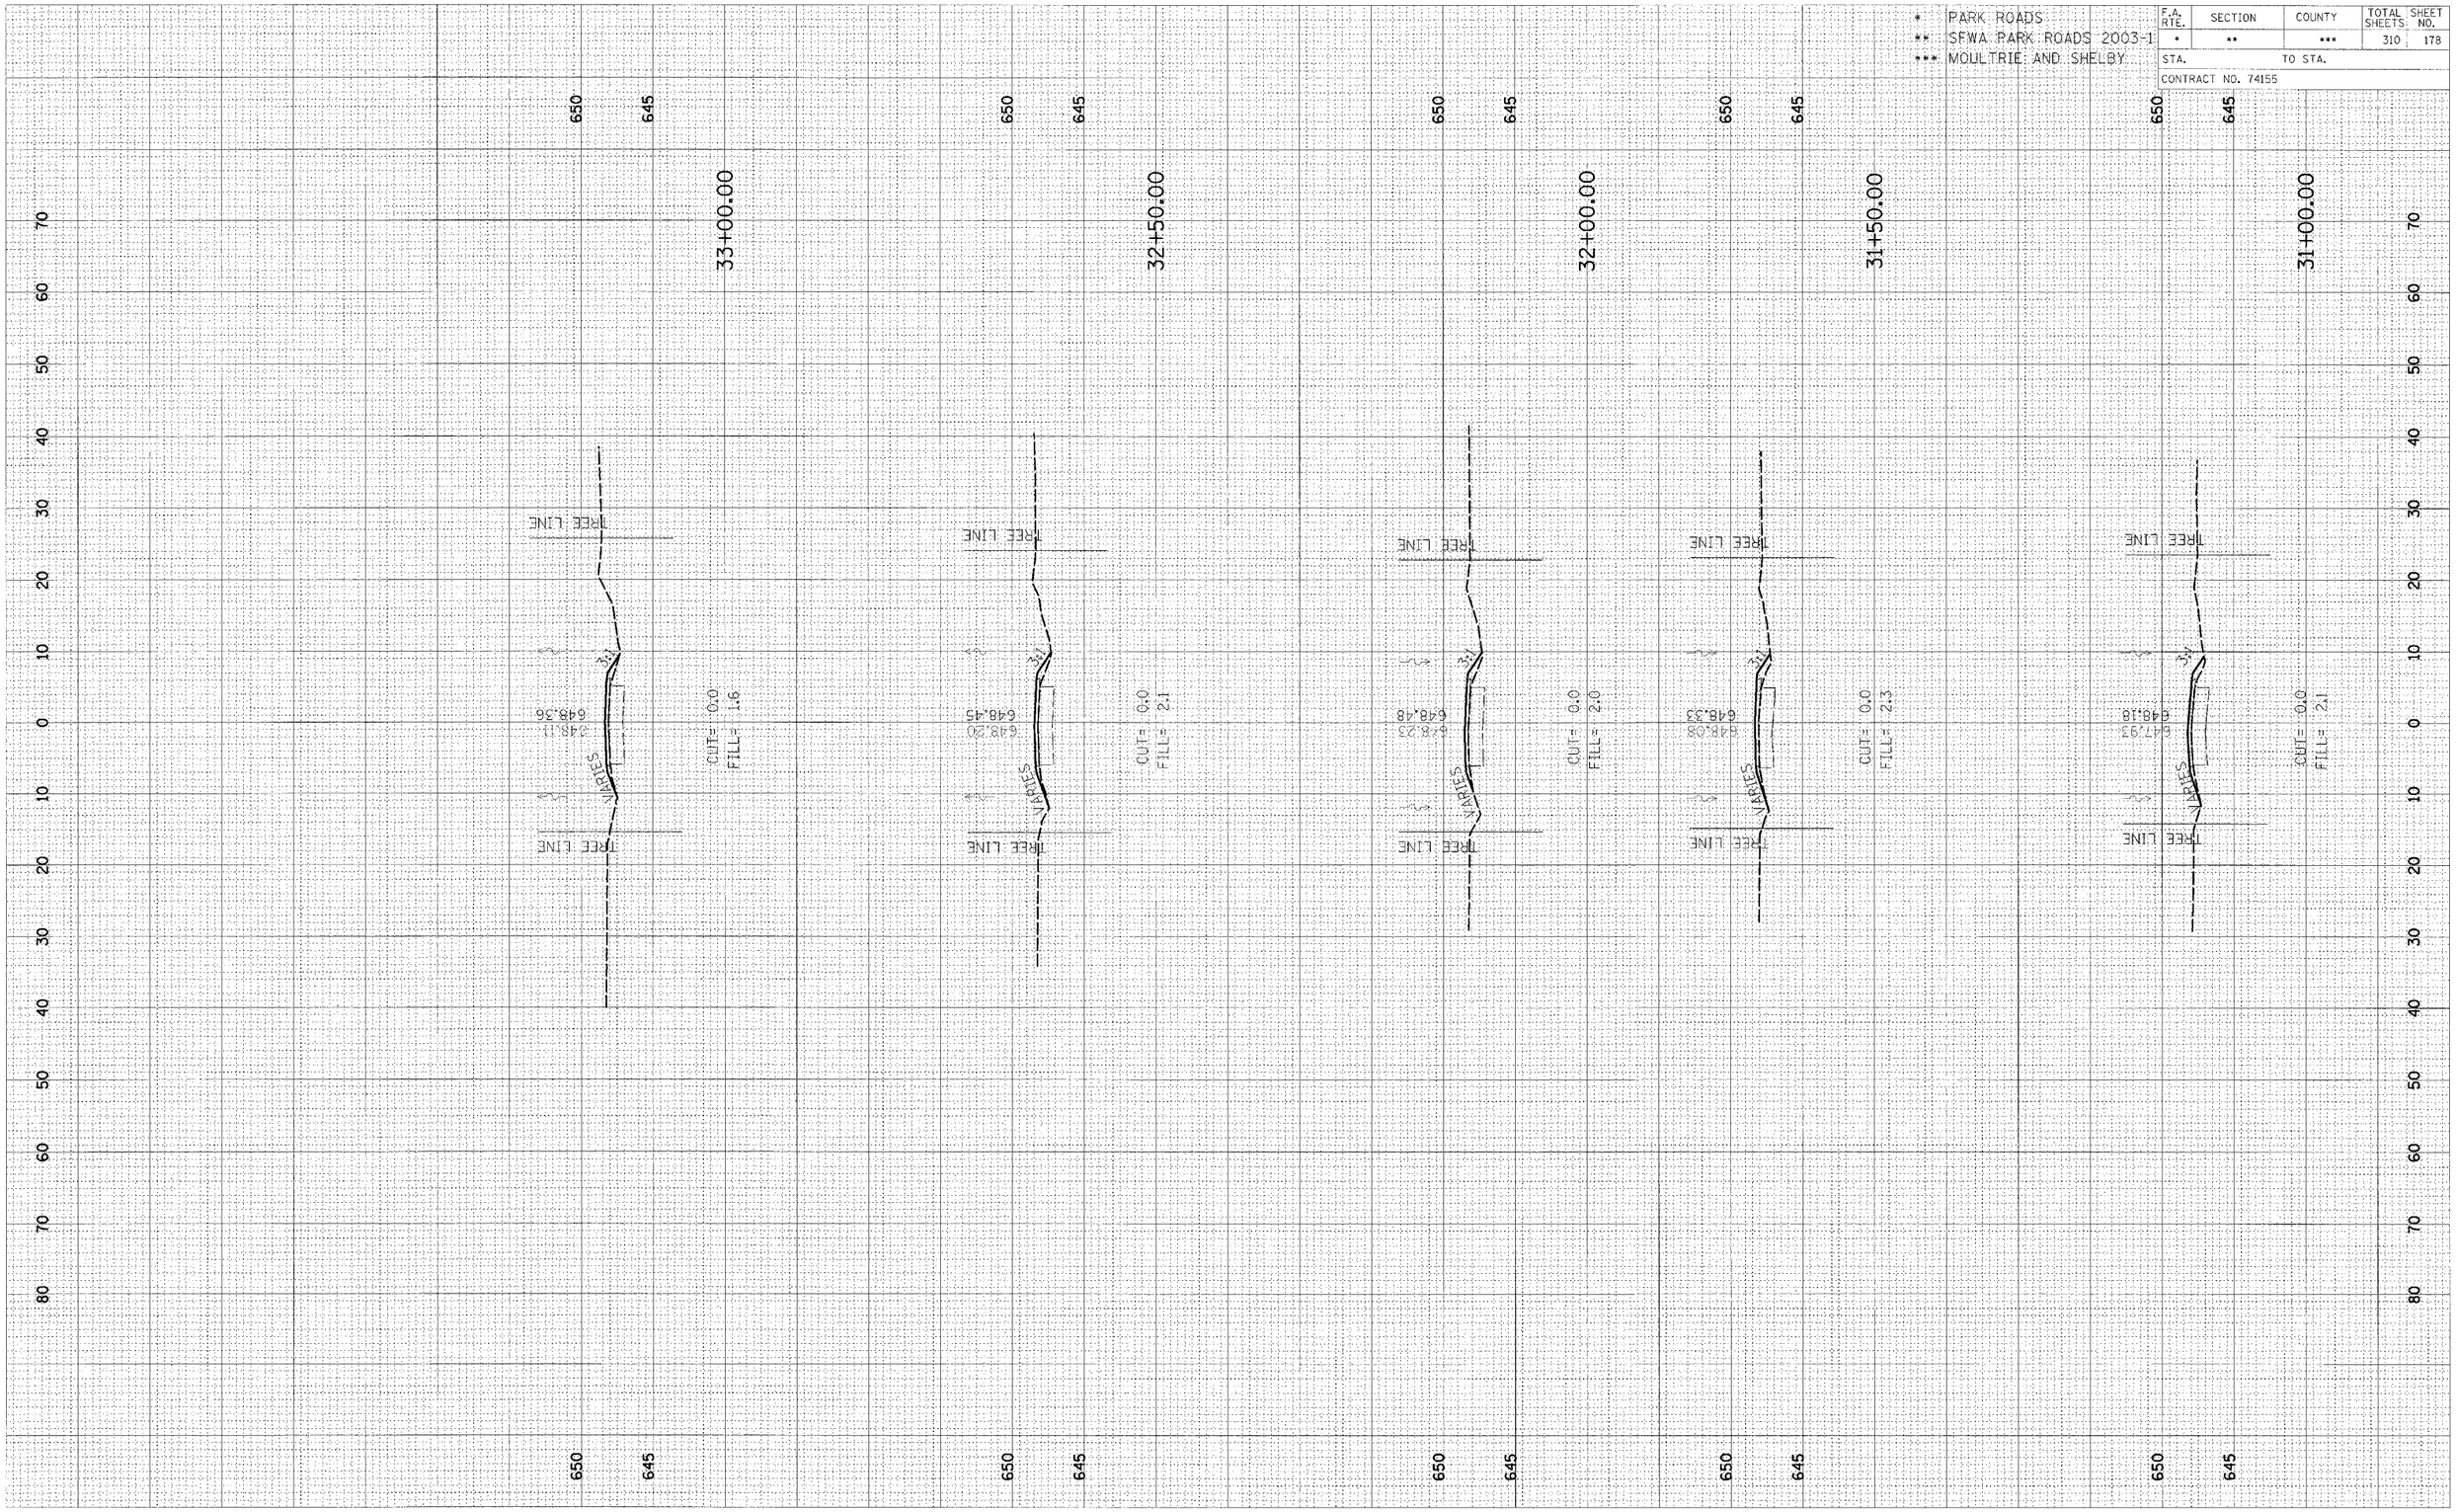

FINAL SURVEY		BY	DATE
NOTE BOOK	SURVEYED		
	PLOTTED		
	TEMPLATE		
	AREAS		
NO.	AREAS CHECKED		

ORIGINAL SURVEY		BY	DATE
NOTE BOOK	SURVEYED		
	PLOTTED		
	TEMPLATE		
	AREAS		
NO.	AREAS CHECKED		

CROSS SECTION, OKAW, TOWNSHIP ROAD 99B TO PARKING LOT 13 STA 31+00.00 TO STA 33+00.00