F.A.P RTE.	SECTION	COUNTY	TOTAL SHEETS	SHEET NO.
*	**	***	310	208

STA. TO STA.

CONTRACT NO. 74155

* PARK ROADS
** SFWA PARK ROADS 2003-1
*** MOULTRIE AND SHELBY

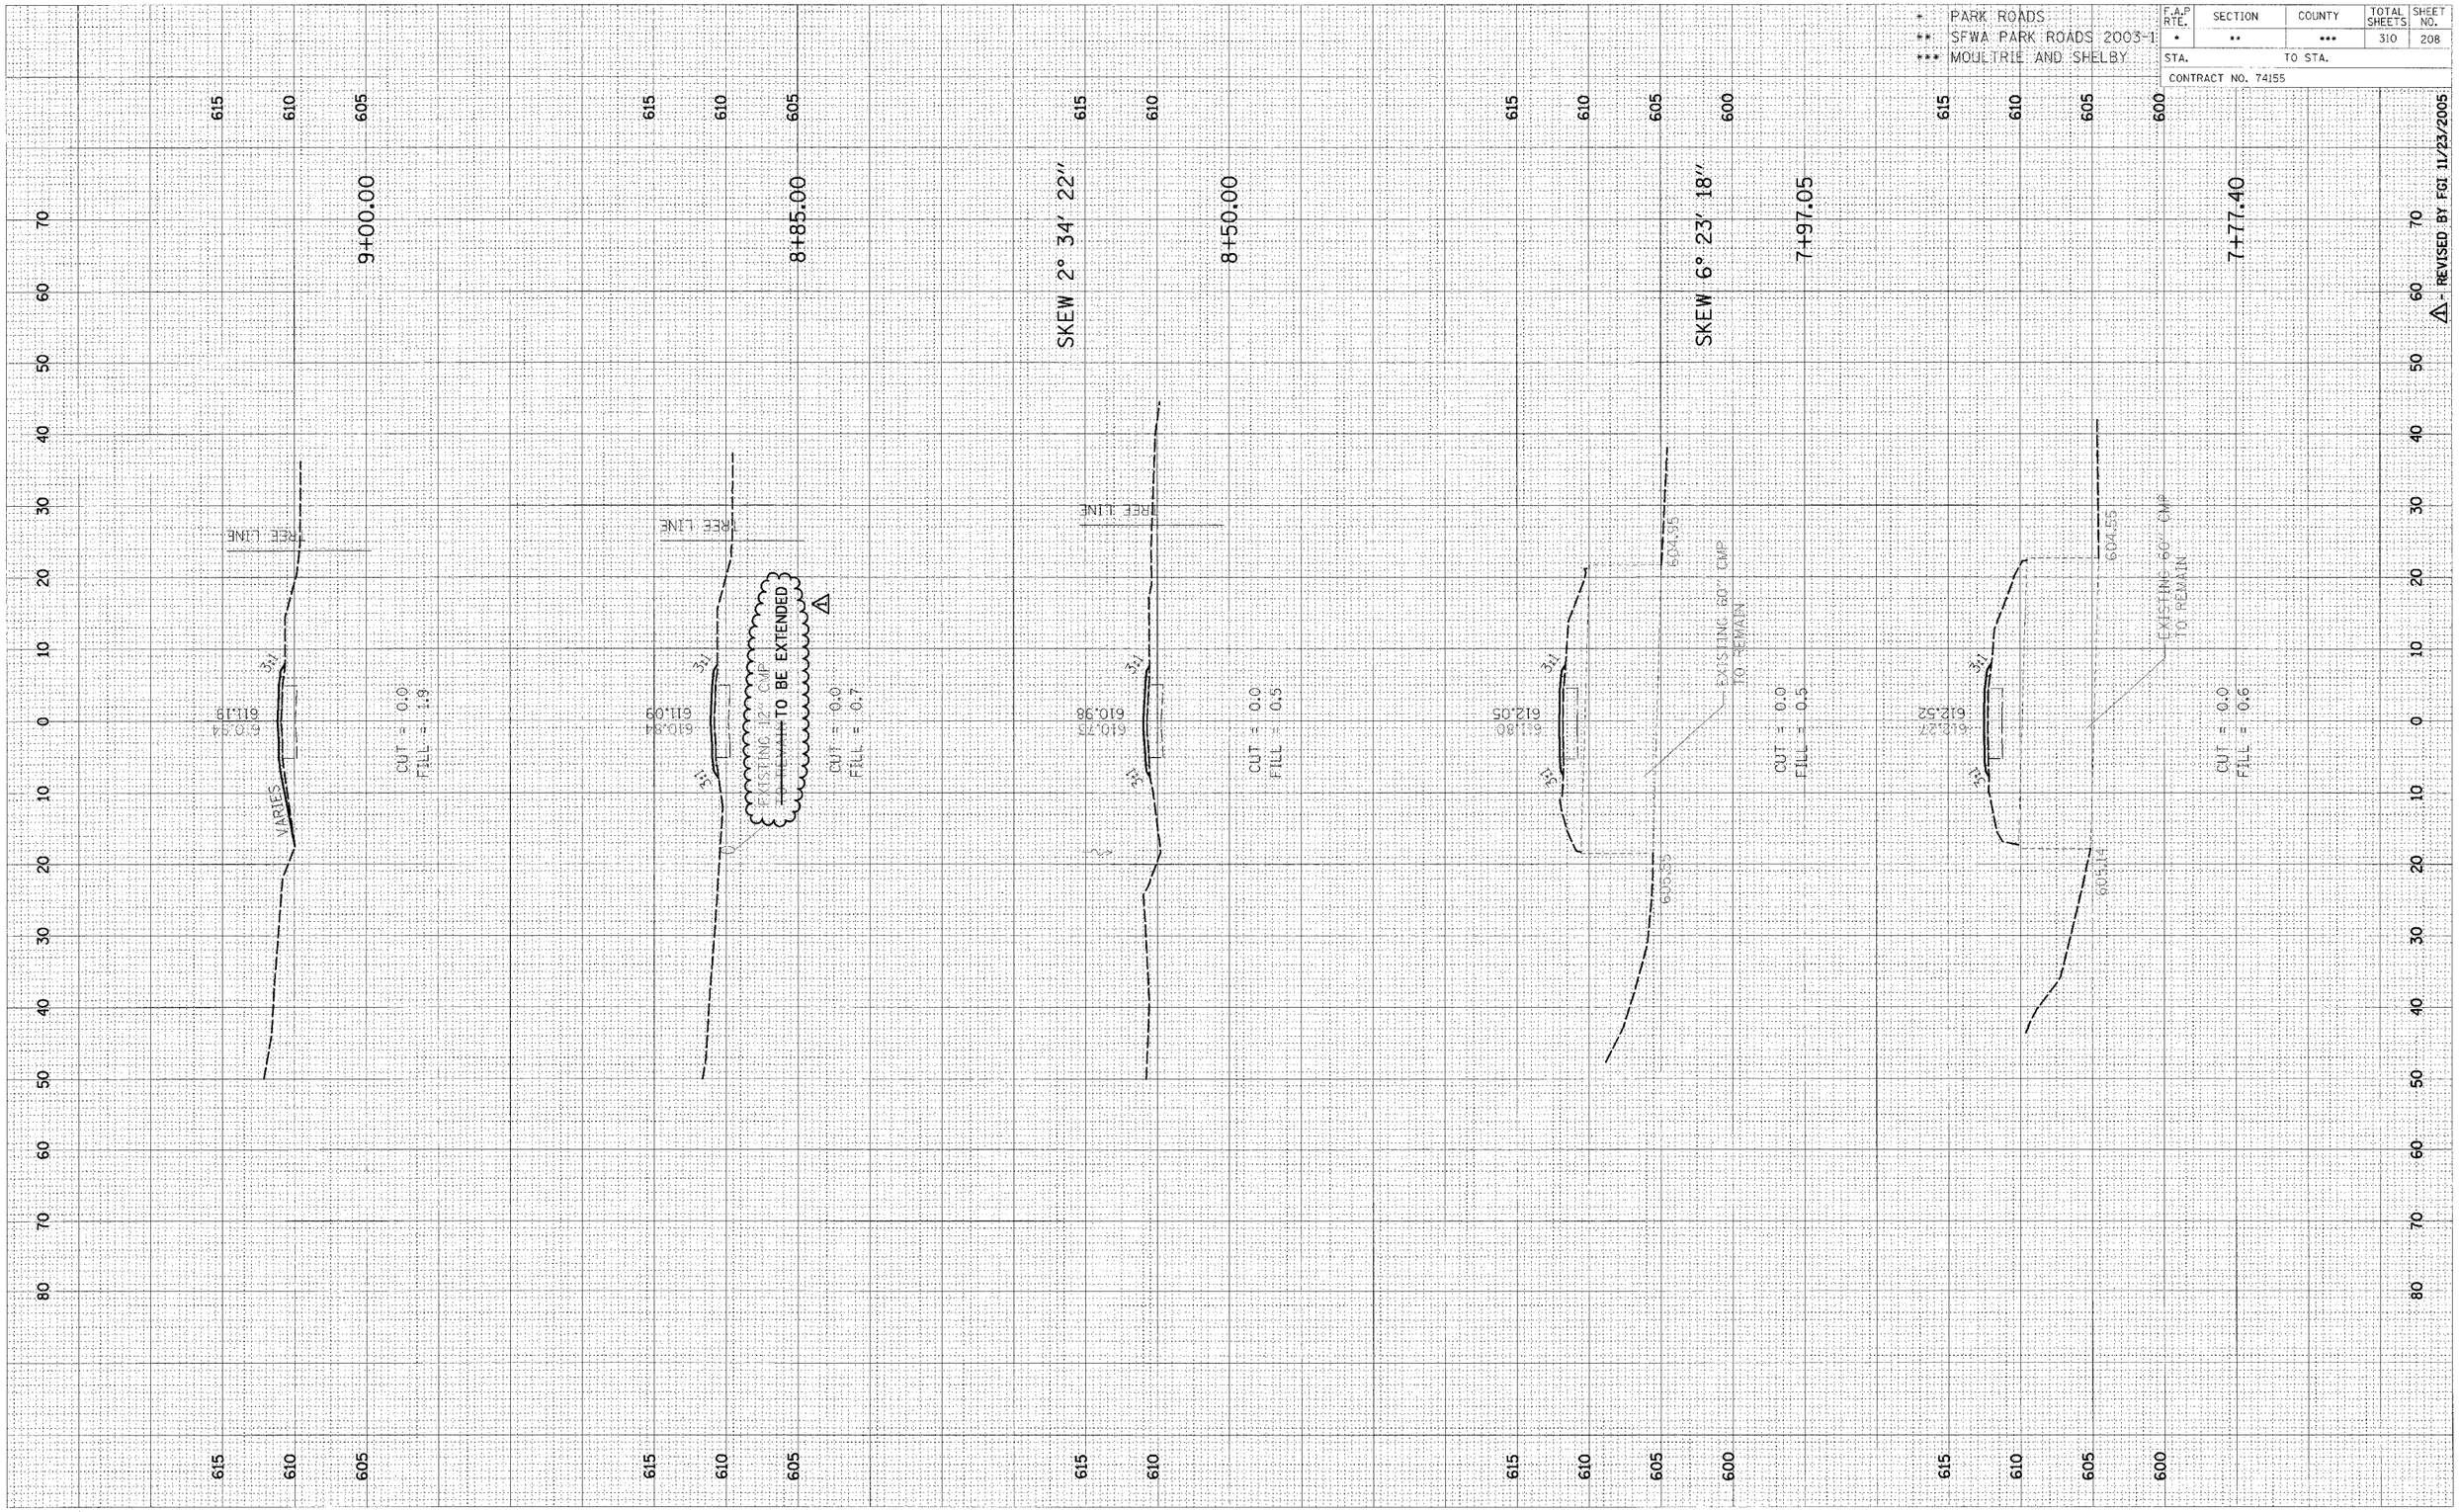

△ - REVISED BY FGI 11/23/2005

CROSS SECTION, OKAW, TOWNSHIP ROAD 24 TO PARKING LOT 27 & 29, STA 7+77.40 TO STA 9+00.00