* PARK ROADS	F.A.P RTE.	SECTION	COUNTY	TOTAL SHEETS	SHEET NO.
** SFWA PARK ROADS 2003-1	*	**	***	310	214
*** MOULTRIE AND SHELBY	STA.		TO STA.		
	CONTRACT NO. 74155				

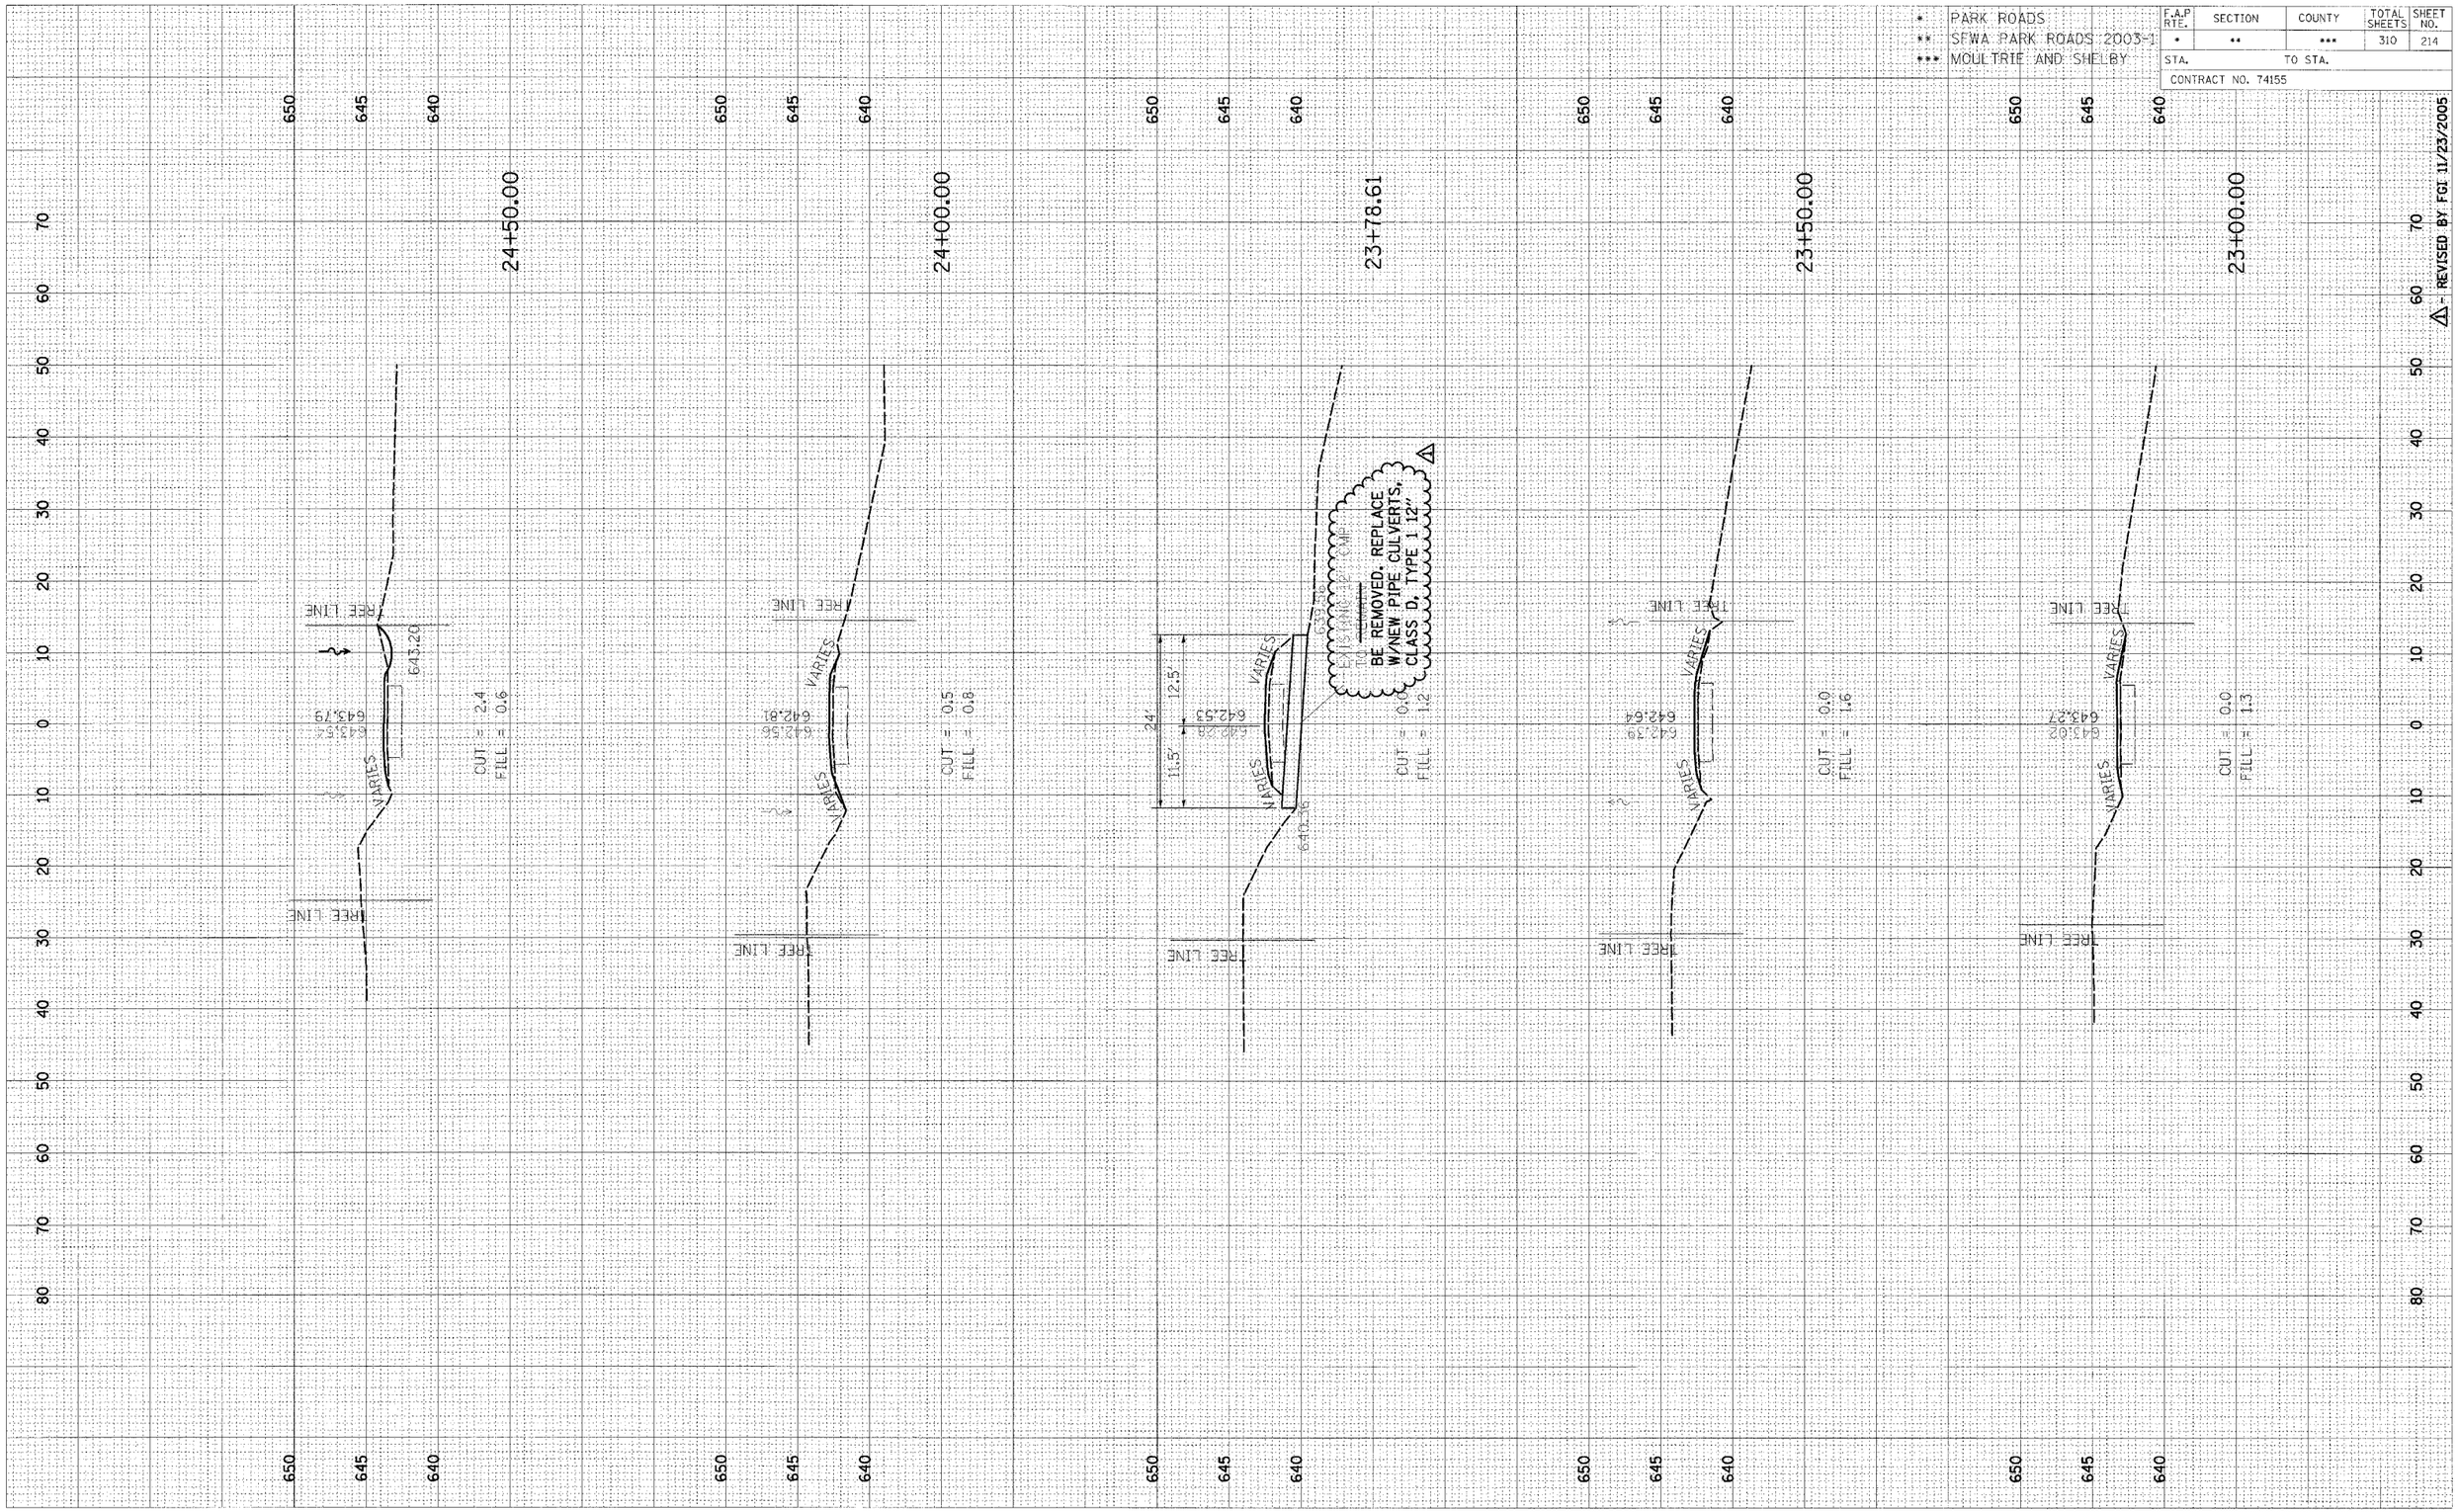

△ - REVISED BY FGI 11/23/2005

CROSS SECTION, OKAW, TOWNSHIP ROAD 24 TO PARKING LOT 27 & 29, STA 23+00.00 TO STA 24+50.00