		F.A. RTE.	SECTION	COUNTY	TOTAL SHEETS	SHEET NO.
*	PARK ROADS	*	**	***	310	228
**	SFWA PARK ROADS 2003-1	STA.		TO STA.		
***	MOULTRIE AND SHELBY	CONTRACT NO. 74155				

FINAL SURVEY	SURVEYED	BY	DATE
NOTE BOOK	PLOTTED		
NO.	TEMPLATE		
	AREAS		
	AREAS CHECKED		

ORIGINAL SURVEY	SURVEYED	BY	DATE
NOTE BOOK	PLOTTED		
NO.	TEMPLATE		
	AREAS		
	AREAS CHECKED		

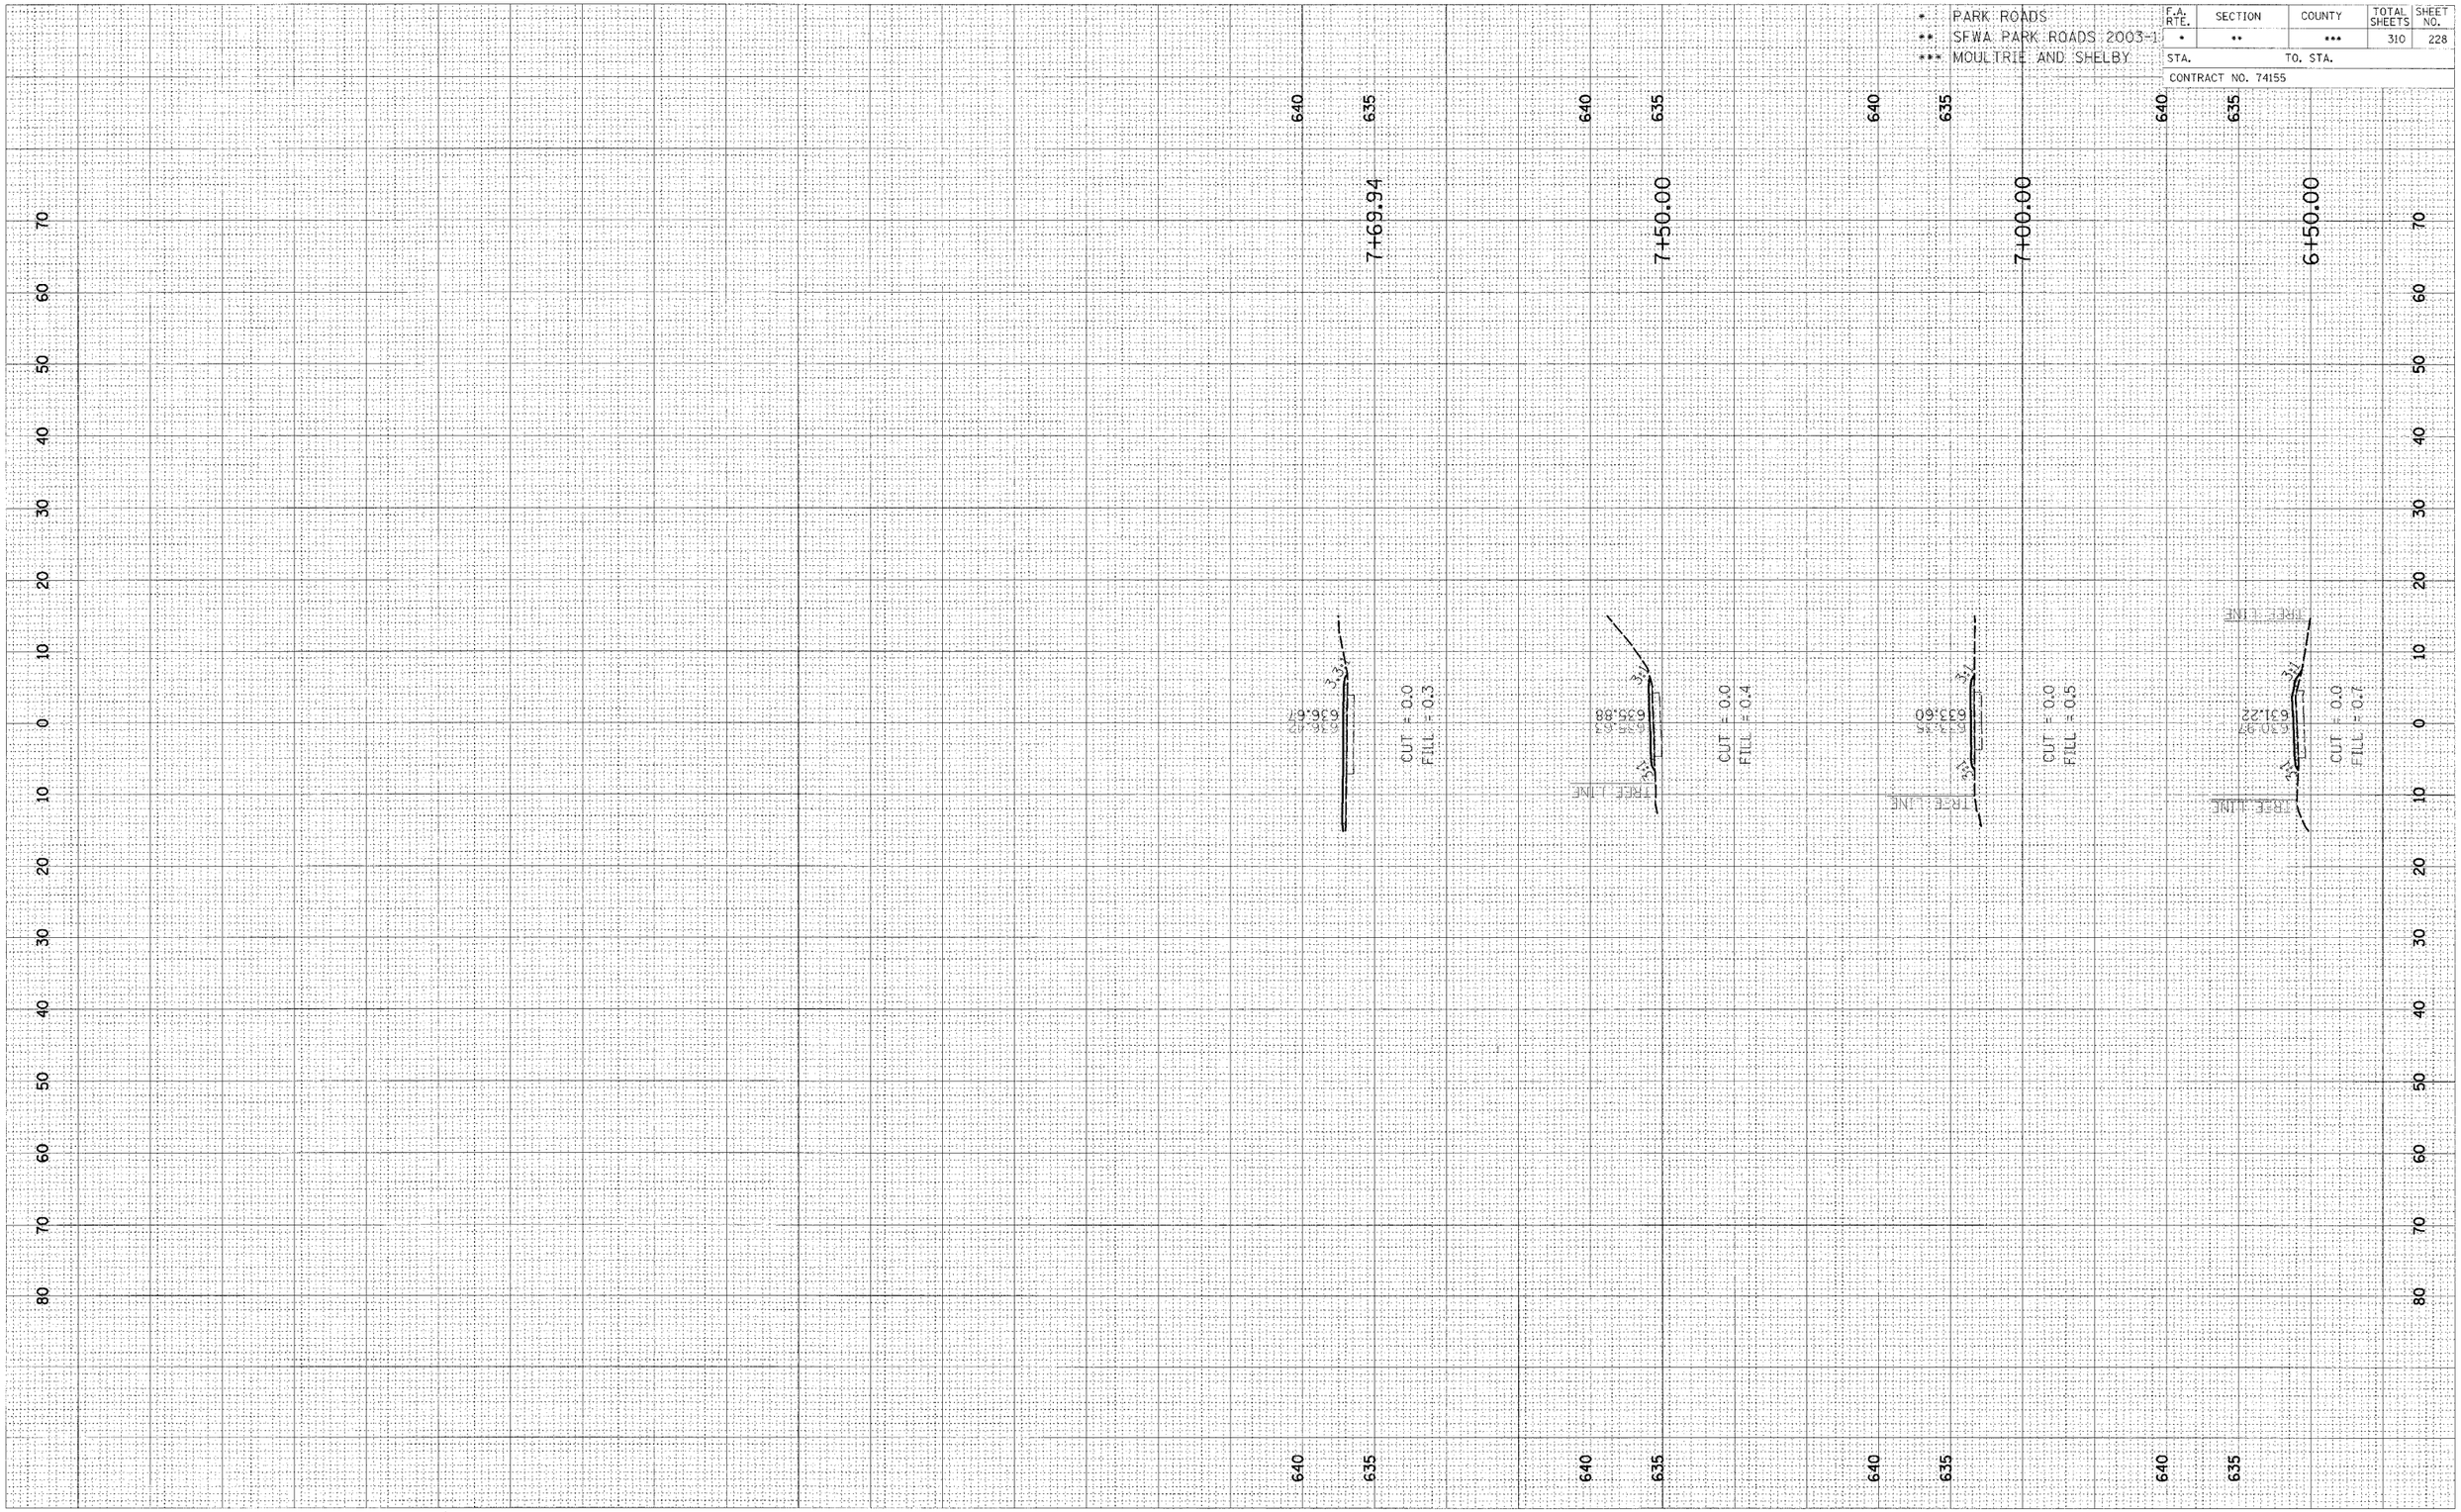

CROSS SECTION, KASKASKIA, PARK ROAD TO PARKING LOT 51, STA 6+50.00 TO STA 7+69.98