*	PARK ROADS	F.A.P RTE.	SECTION	COUNTY	TOTAL SHEETS	SHEET NO.
**	SFWA PARK ROADS 2003-1	*	**	***	310	244
***	MOULTRIE AND SHELBY	STA.		TO STA.		
		CONTRACT NO. 74155				

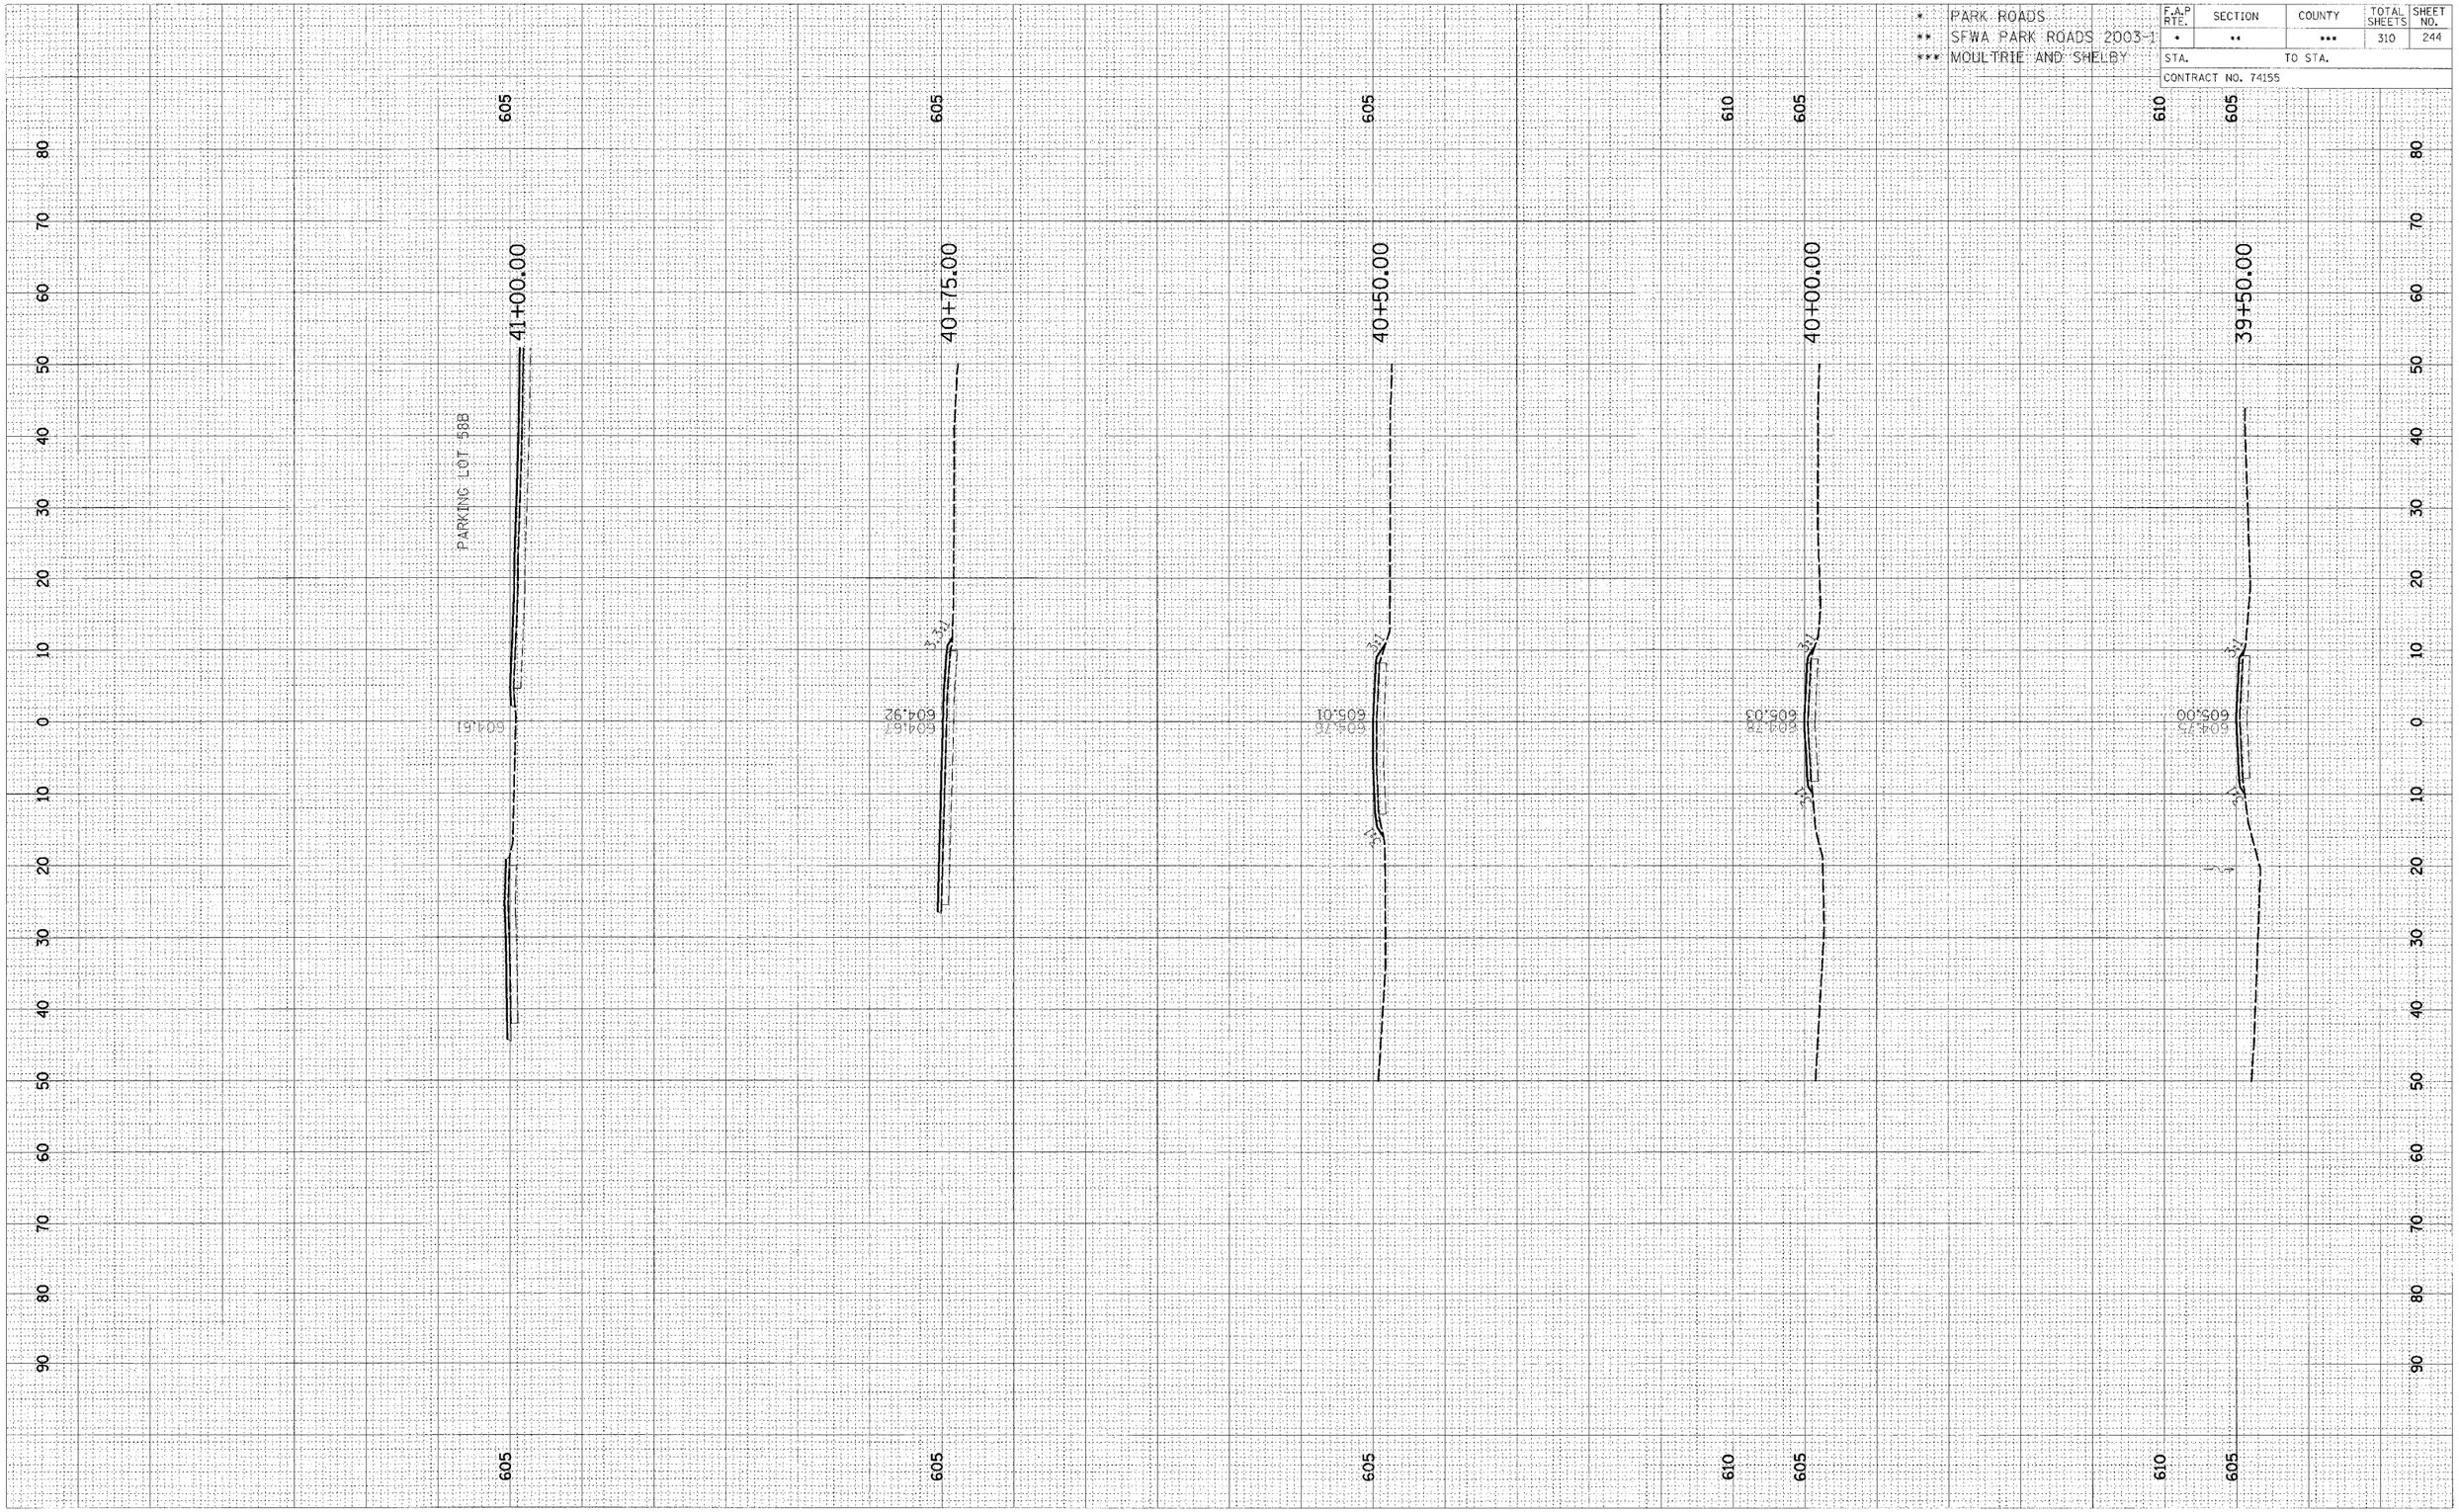

CROSS SECTION, KASKASKIA, TOWNSHIP ROAD 140 TO PARKING LOTS 54, 55, 56, 58, 58A & 58B, STA 39+50.00 TO STA 41+00.00