* PARK ROADS	F.A.P RTE.	SECTION	COUNTY	TOTAL SHEETS	SHEET NO.
** SFWA PARK ROADS 2003-1	*	**	***	310	286
*** MOULTRIE AND SHELBY	STA.		TO STA.		
	CONTRACT NO. 74155				

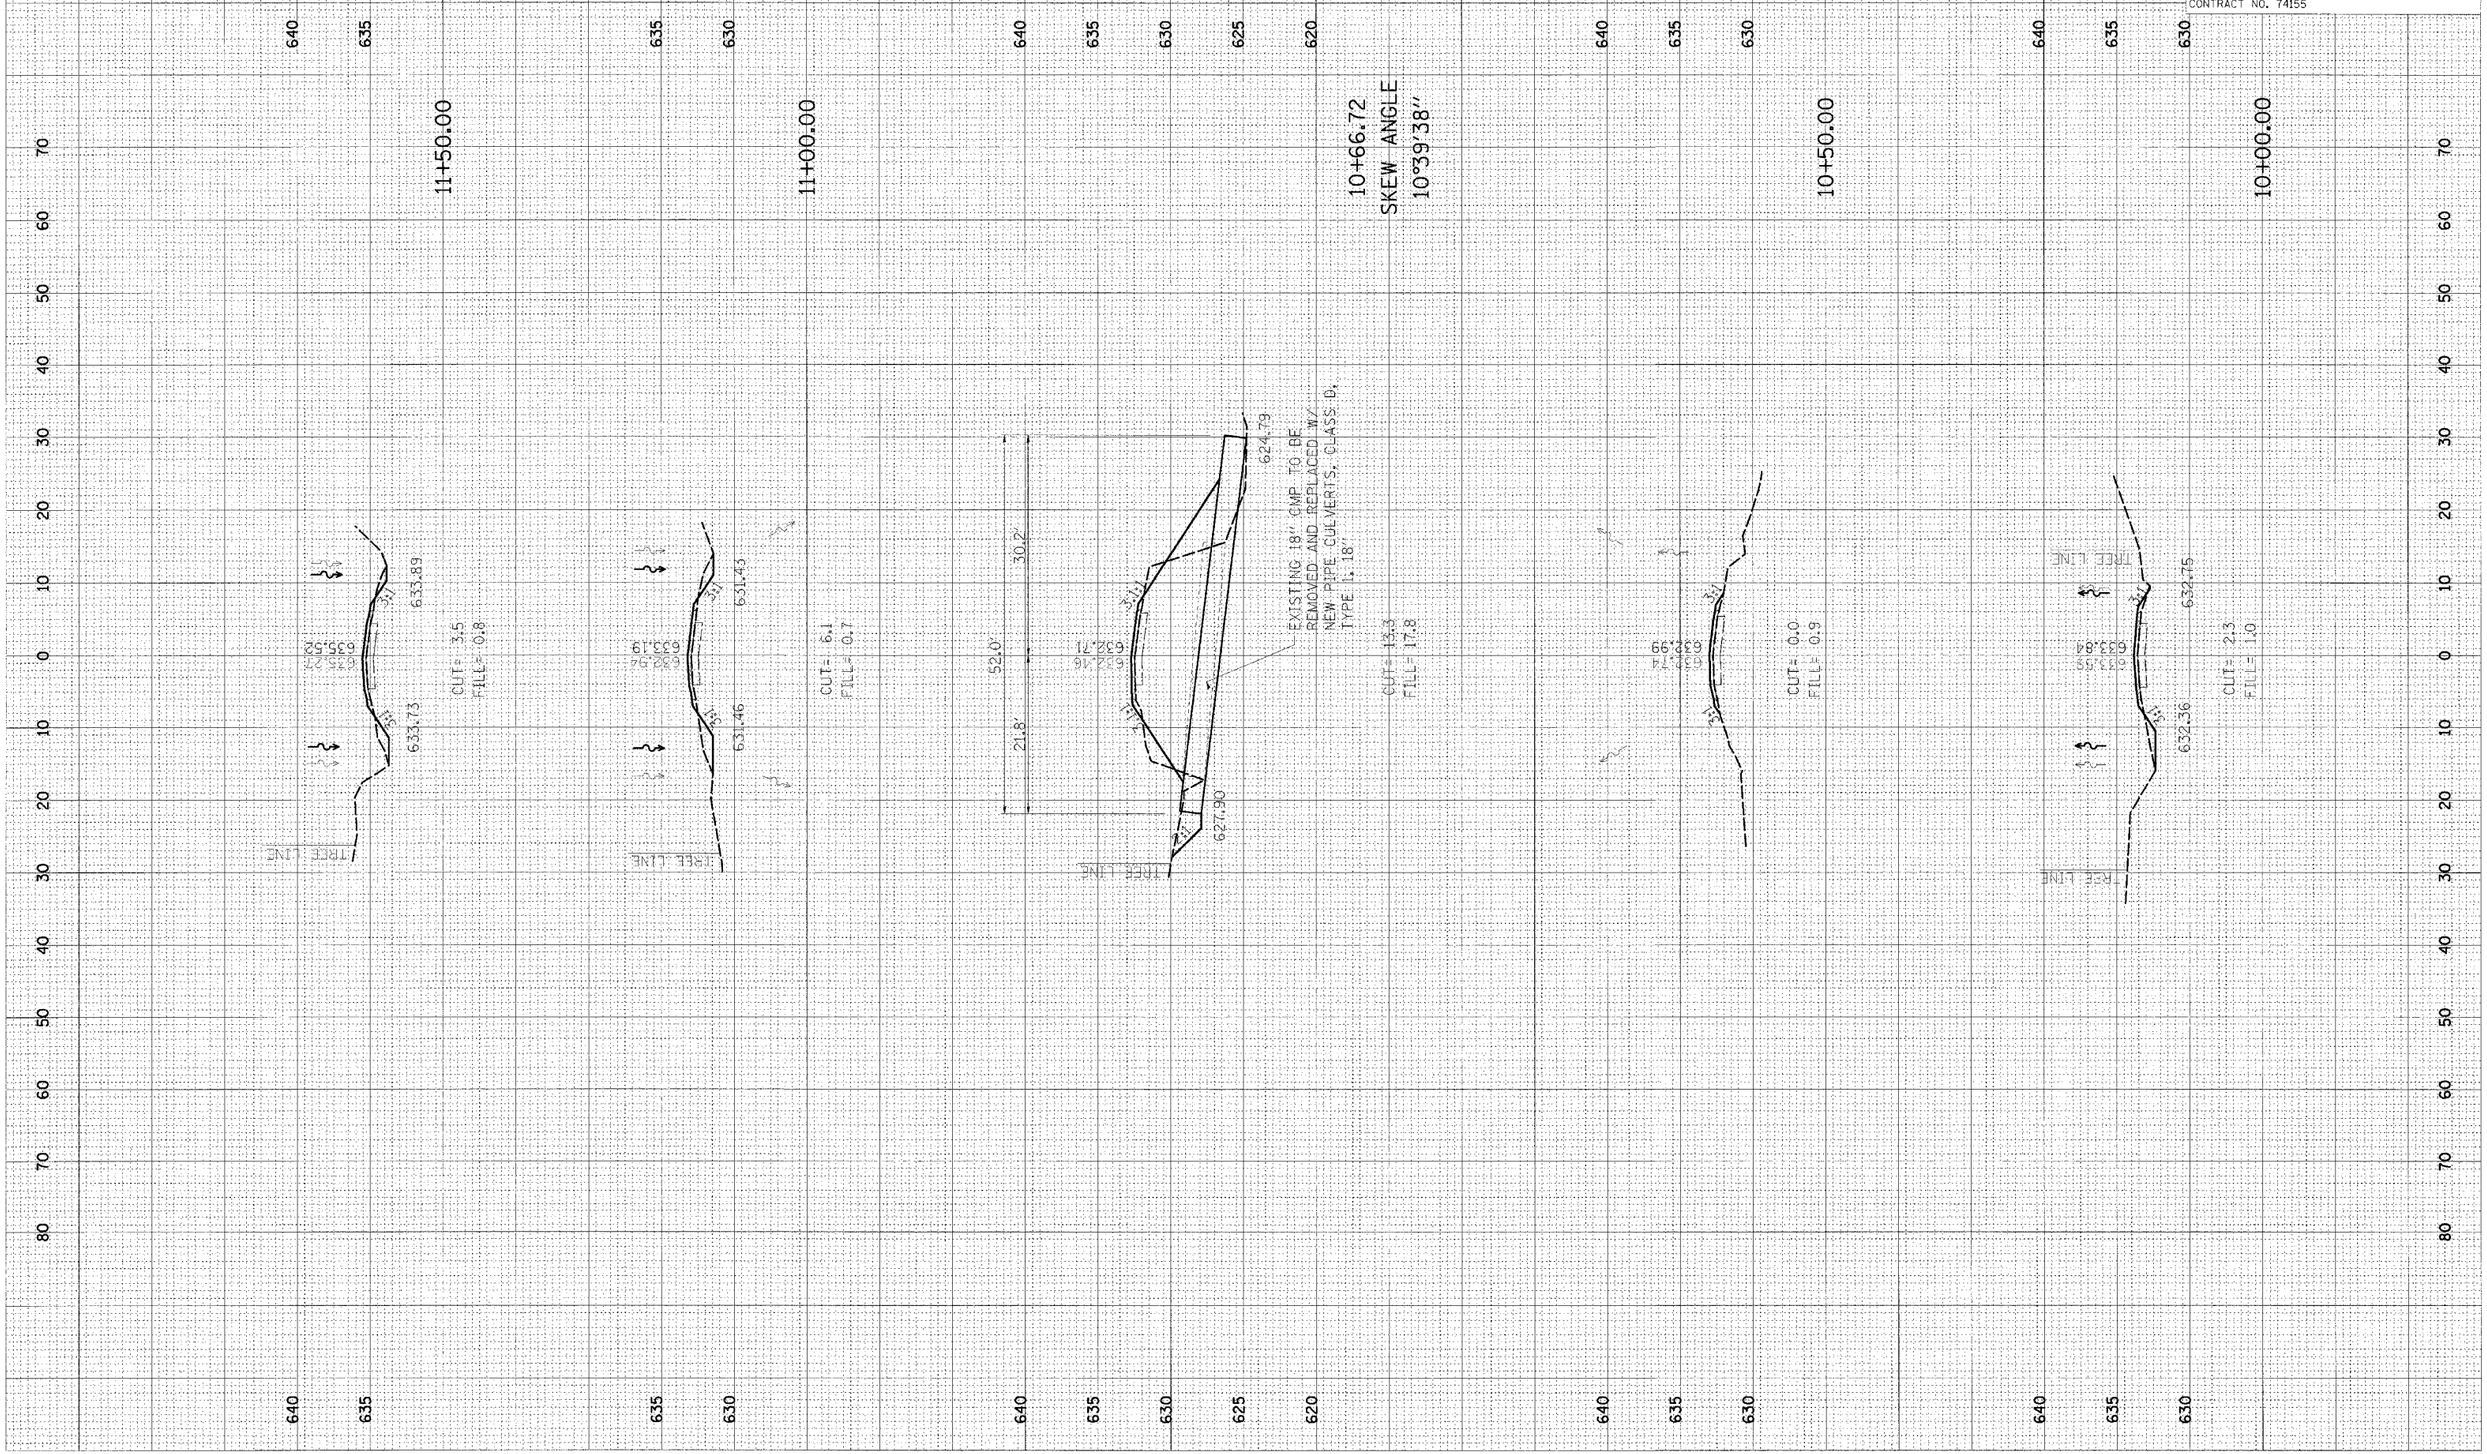

CROSS SECTION, KASKASKIA, TOWNSHIP ROAD 118E TO PARKING LOT 71, STA 10+00.00 TO STA 11+50.00