CONTRACT NO. 74188

F.A.I. RTE.	SECTION	COUNTY	TOTAL SHEETS	SHEET NO.
70	•	FAYETTE	5	4
STA.		TO STA.		
FED. ROAD DIST. NO.	ILLINOIS	FED. AID PROJECT		

• D7 BIT RESURF 2007-1

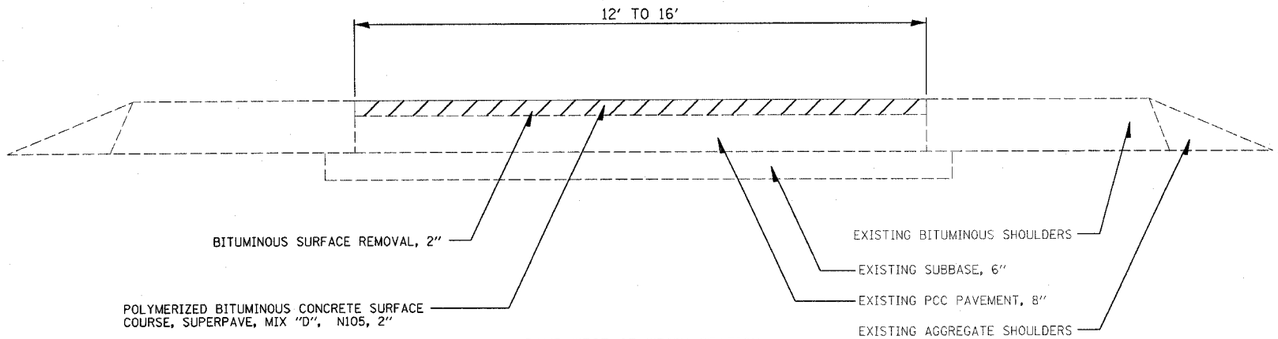

RAMP WEST OF WEIGH STATION

STA 872+87 TO 877+47

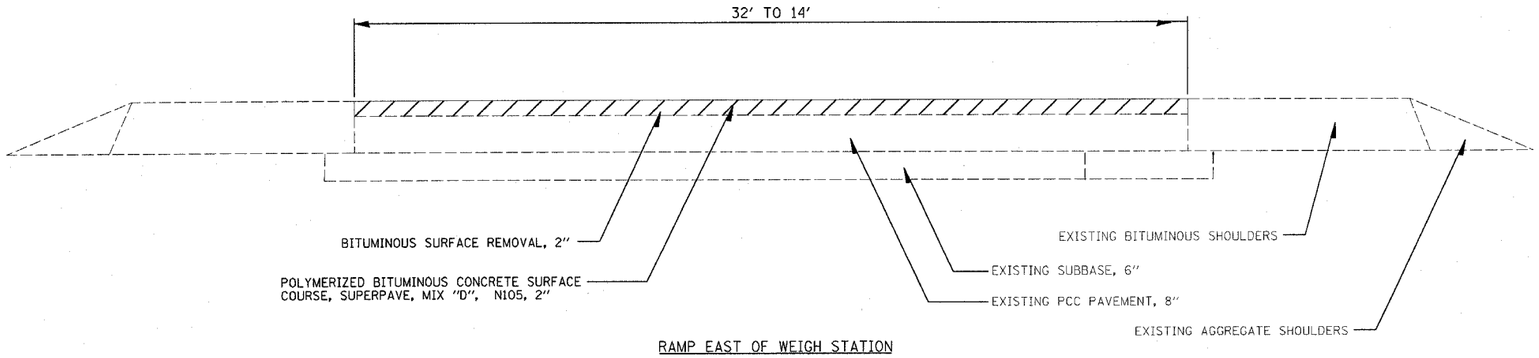

RAMP EAST OF WEIGH STATION

STA 907+84 TO STA 916+00

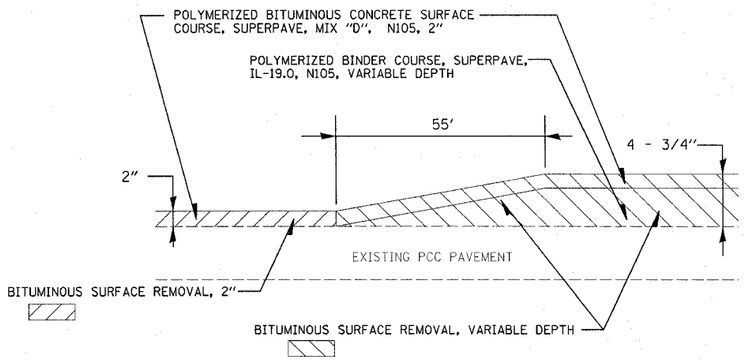

TRANSITON SECTION

STA 916+00 TO STA 916+55

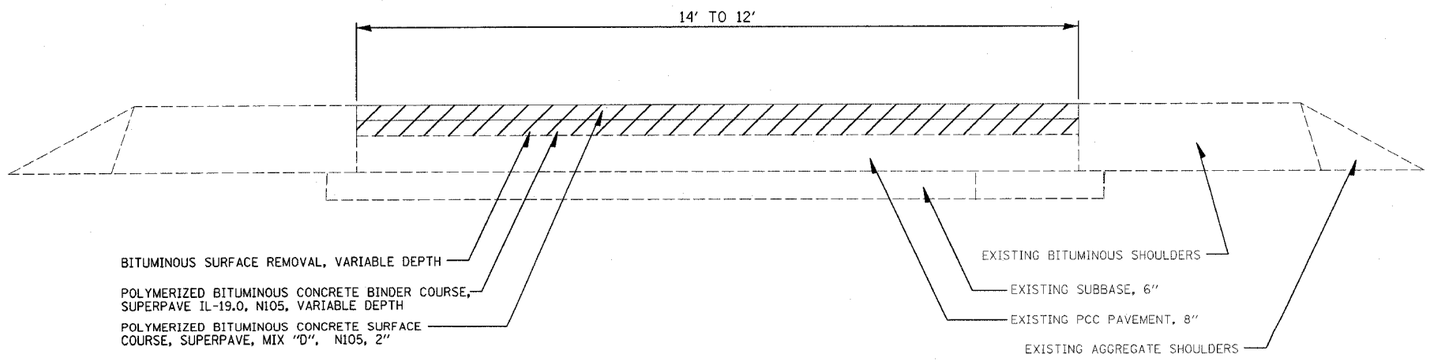

RAMP EAST OF WEIGH STATION

STA 916+00 TO STA 928+98

REVISIONS NAME	DATE

ILLINOIS DEPARTMENT OF TRANSPORTATION

TYPICAL SECTIONS & DETAIL

SCALE: VERT. HORIZ.

DATE

DRAWN BY

CHECKED BY

PLOT DATE = 5/18/2006
FILE NAME = c:\projects\74188d\d05186aa.m32
PLOT SCALE = 100.2788 ' / IN.
USER NAME = hammerly