CONTRACT NO. 76441

F.A.P. RTE.	SECTION	COUNTY	TOTAL SHEETS	SHEET NO.
600	34RS-2	ST. CLAIR	39	30
STA. 86+50.00		TO STA. 92+50.00		
FED. ROAD DIST. NO. _	ILLINOIS	FED. AID PROJECT		

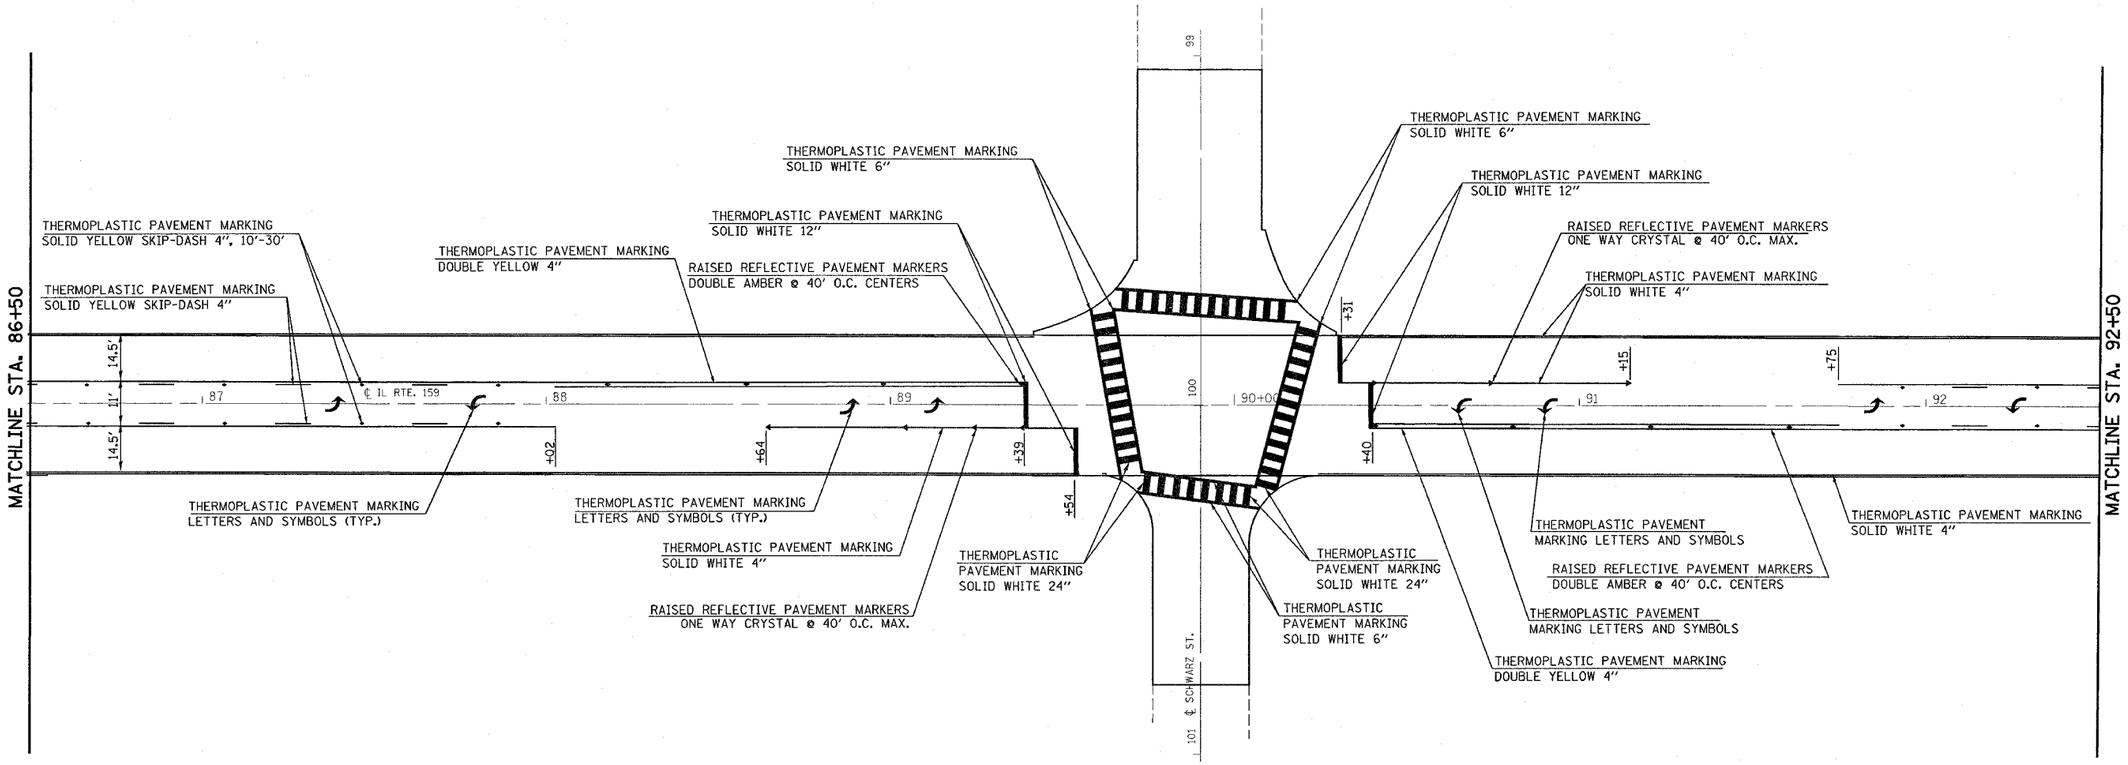

20' 0 20' 40'
SCALE: 1" = 20'

	DATE

ILLINOIS DEPARTMENT OF TRANSPORTATION

PAVEMENT MARKING

FAP ROUTE 600
SECTION 34RS-2
MADISON COUNTY

PLOT DATE = 5/15/2006
FILE NAME = c:\pw_pecta\wd17100\plan\plu009b.dgn
PLOT SCALE = 20.000 ' / IN.
USER NAME = dmtalman,jn