| F.A.U RTE. | SECTION | COUNTY | TOTAL SHEETS | SHEET NO. |
|---|---|---|---|---|
| ---- | 00-P4003-00-BT | WILL | 57 | 12 |
| STA. 100+00 | TO STA. 111+39.86 | | | |
| FED. ROAD DIST. NO. 1 | ILLINOIS | FED. AID PROJECT | | |

83532

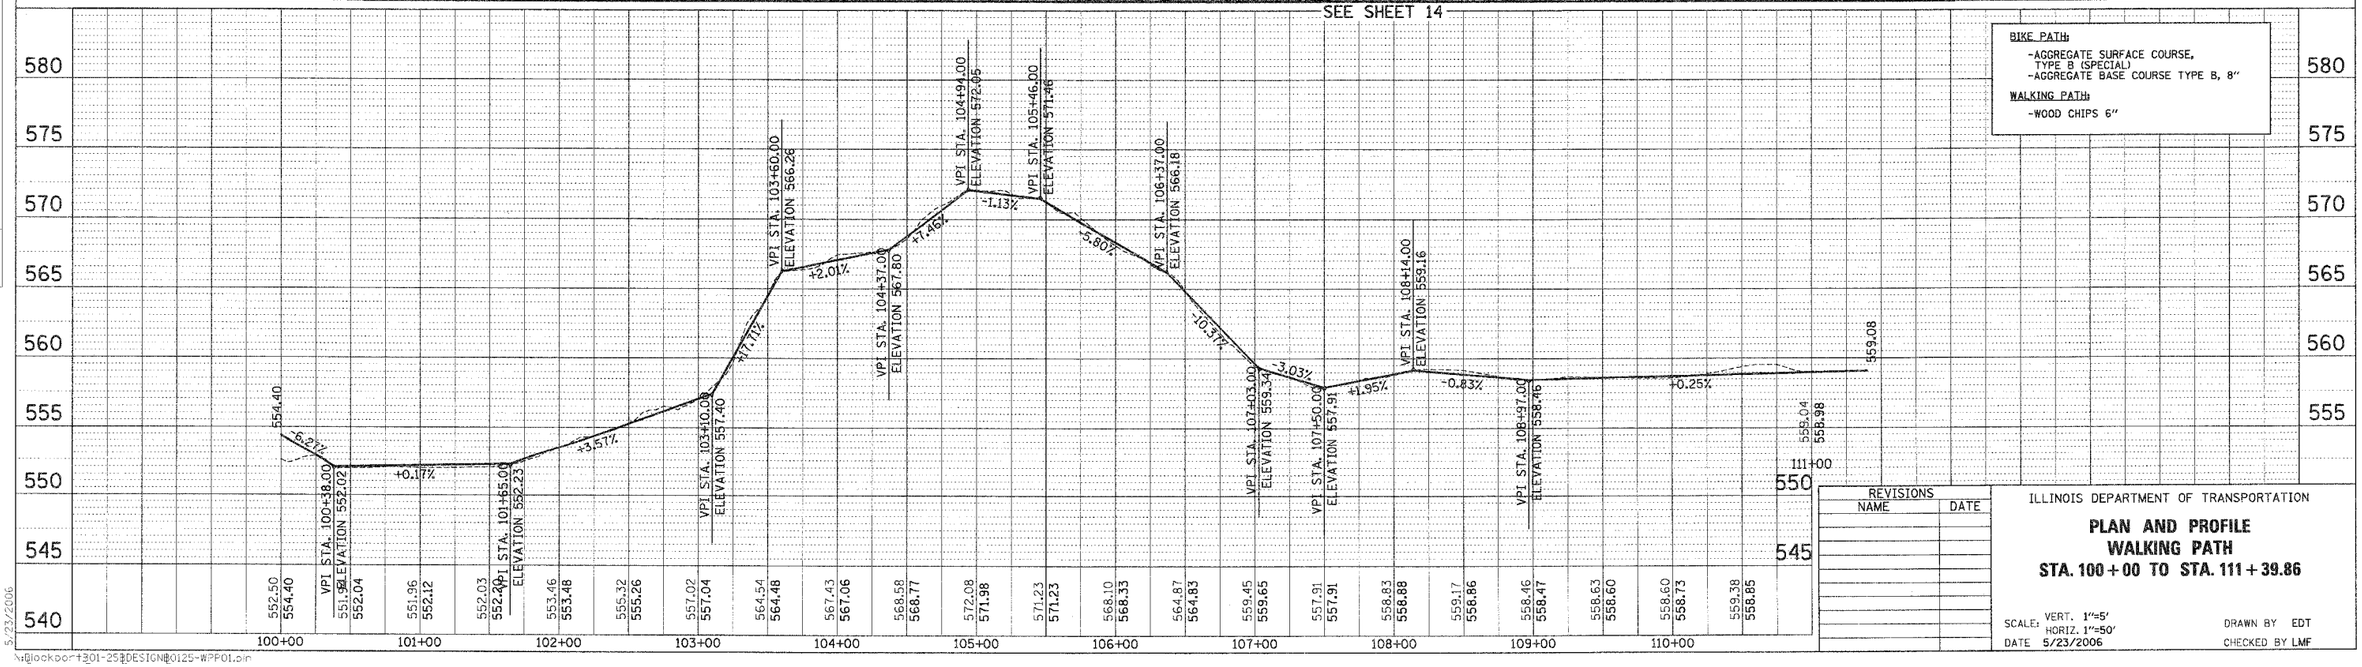


BIKE PATH:
- -AGGREGATE SURFACE COURSE, TYPE B (SPECIAL)
- -AGGREGATE BASE COURSE TYPE B, 8"

WALKING PATH:
- -WOOD CHIPS 6"

| REVISIONS NAME | DATE |
|---|---|
| | |

ILLINOIS DEPARTMENT OF TRANSPORTATION

# PLAN AND PROFILE
# WALKING PATH
# STA. 100+00 TO STA. 111+39.86

SCALE: VERT. 1"=5'
HORIZ. 1"=50'
DATE 5/23/2006

DRAWN BY EDT
CHECKED BY LMF

PLAN
SURVEYED
PLOTTED
ALIGNMENT CHECKED
GRADES CHECKED
MAP PLOTTED
CAD FILE NAME
BY
DATE

PROFILE
SURVEYED
PLOTTED
GRADES CHECKED
MAP PLOTTED
CAD FILE NAME
BY
DATE

5/23/2006

N:\Blockdorf\301-25\DESIGN\00125-WPP01.pln