ORIGINAL SURVEY		BY	DATE
	SURVEYED		
	PLOTTED		
NOTE BOOK	TEMPLATE		
	AREAS		
NO.	AREAS CHECKED		

FINAL SURVEY		BY	DATE
	SURVEYED		
	PLOTTED		
NOTE BOOK	TEMPLATE		
	AREAS		
NO.	AREAS CHECKED		

N:\BCAD\Projects\60P4003\00\825\BIKELAY

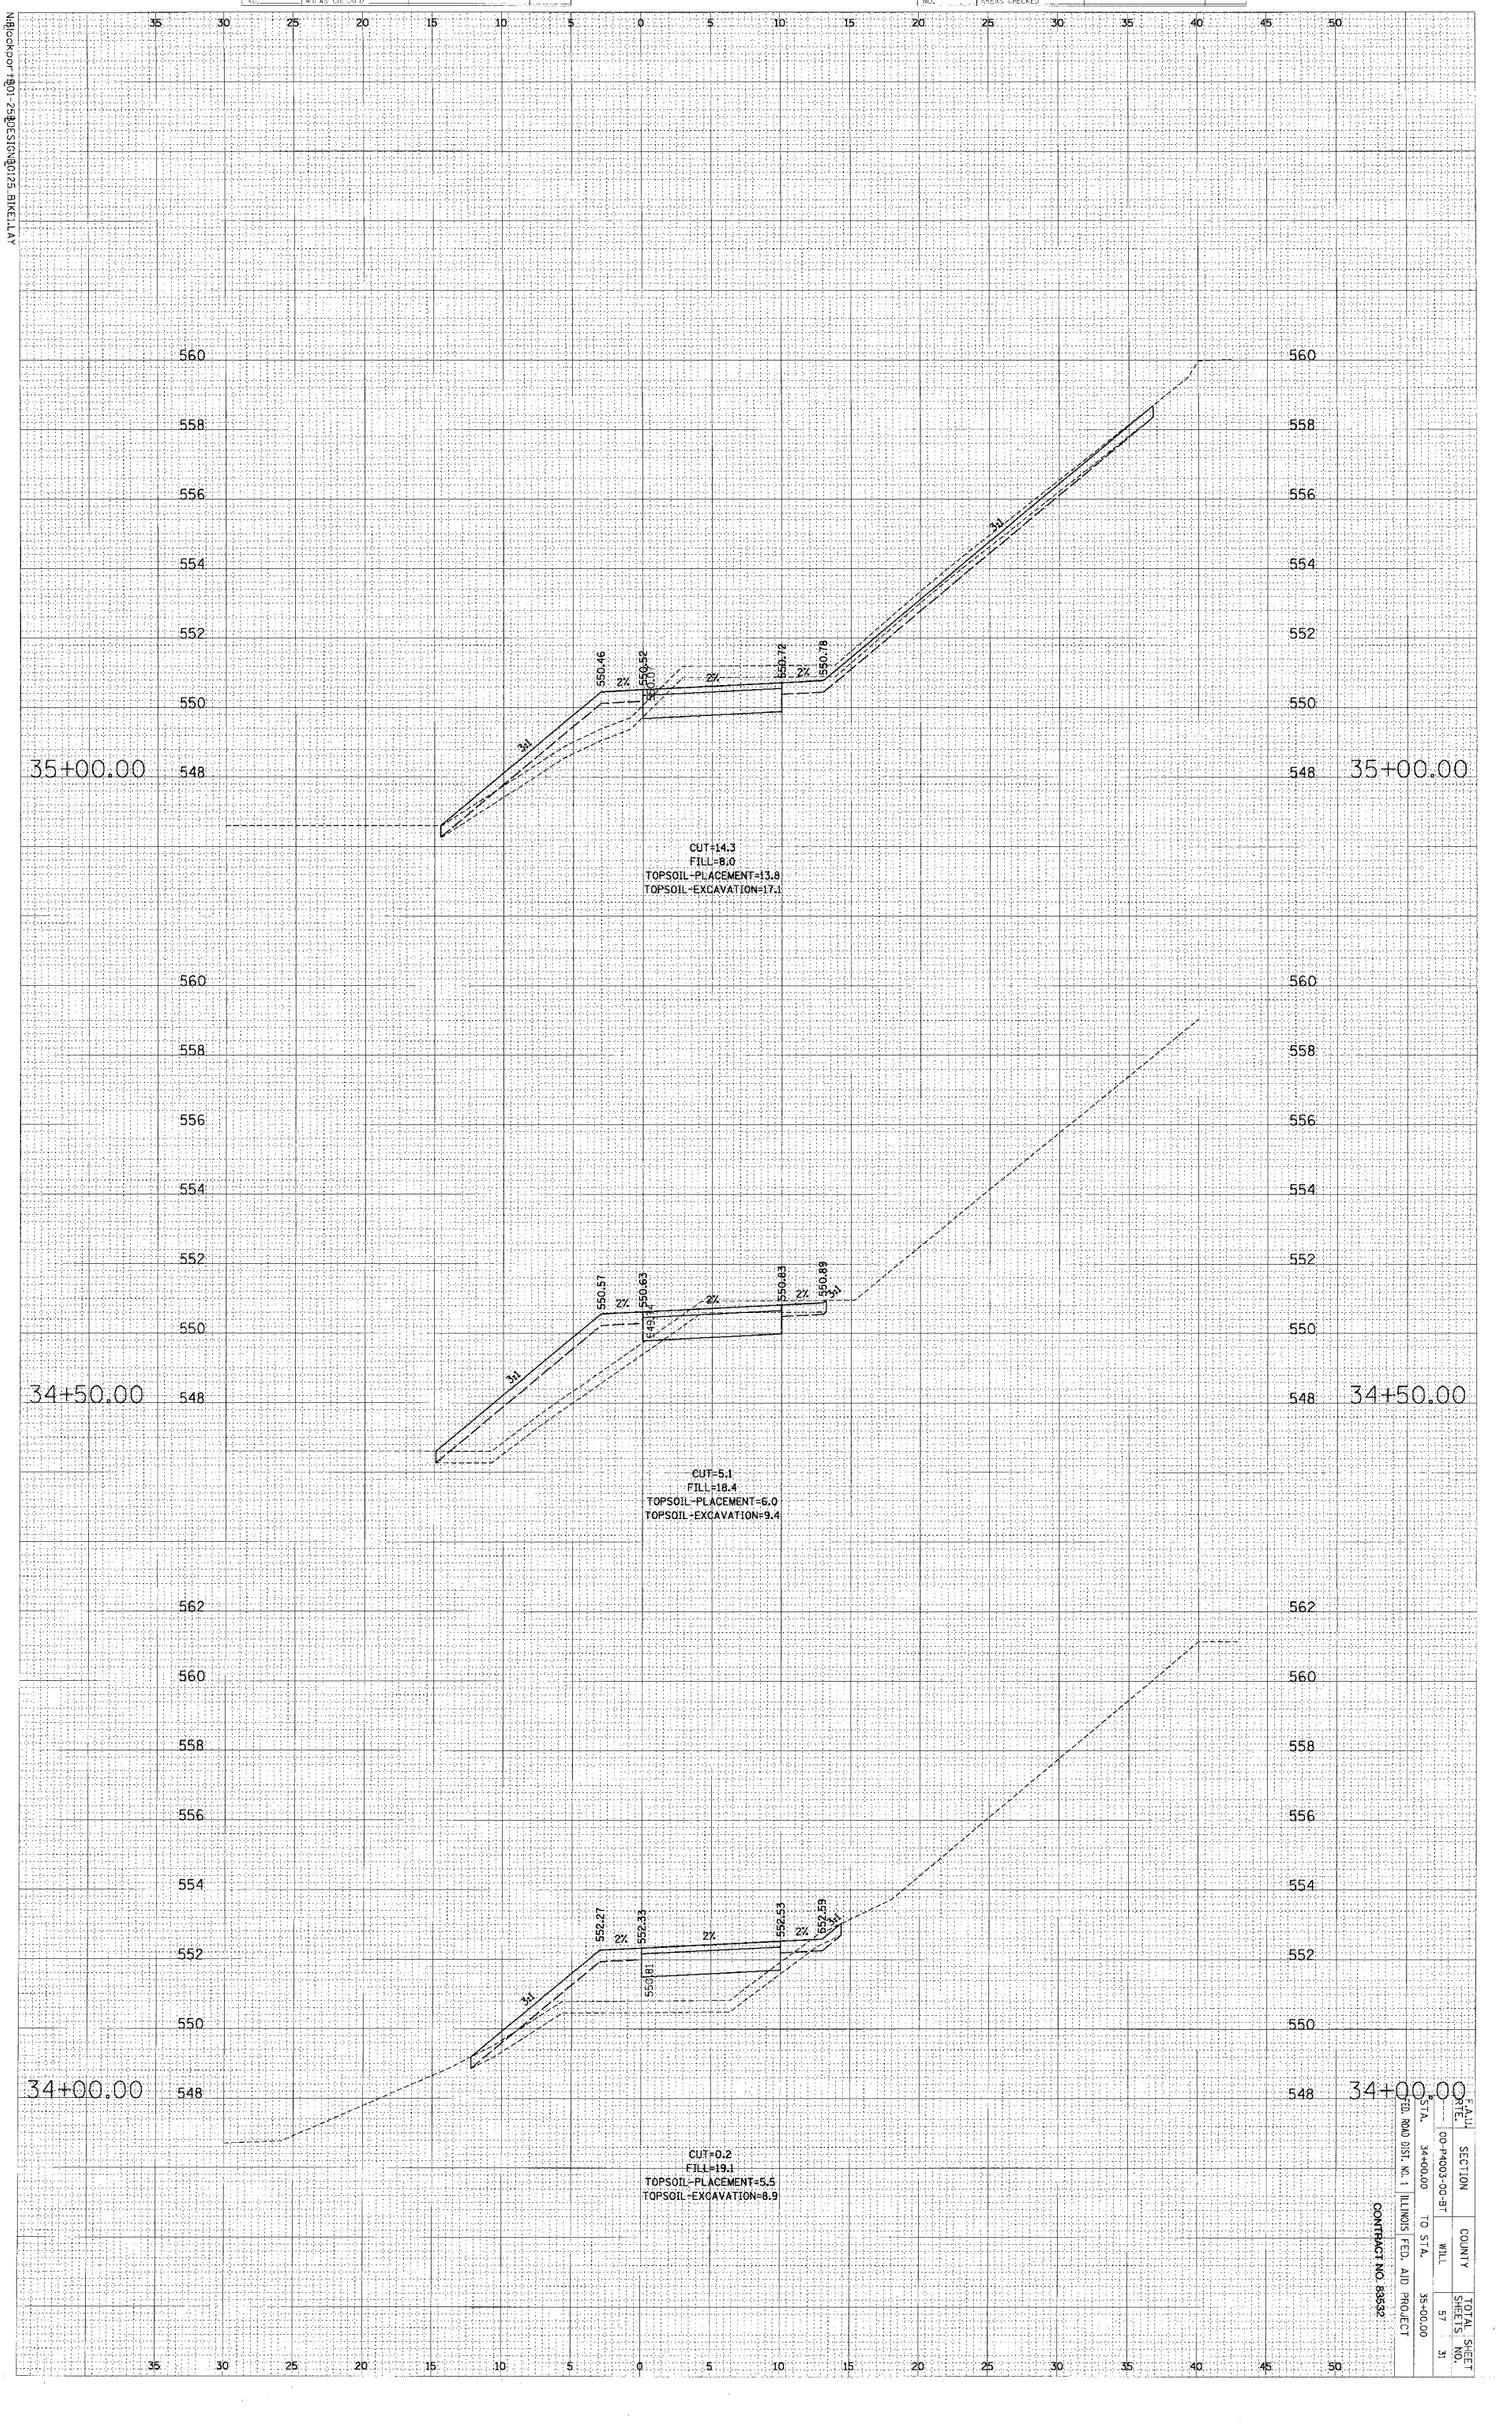

SECTION	COUNTY	TOTAL SHEETS	SHEET NO.
GP-P4003-00-BT	WILL	57	31
STA. 34+400.00	TO STA.	35+00.00	
FED. ROAD DIST. NO. 1 ILLINOIS	FED. AID PROJECT		

CONTRACT NO. 83532