CONTRACT NO. 83856

F.A. RTE.	SECTION	COUNTY	TOTAL SHEETS	SHEET NO.
	05-00194-00-RP	COOK	58	24
STA.		TO STA.		
FED. ROAD DIST. NO.	ILLINOIS	FED. AID PROJECT		

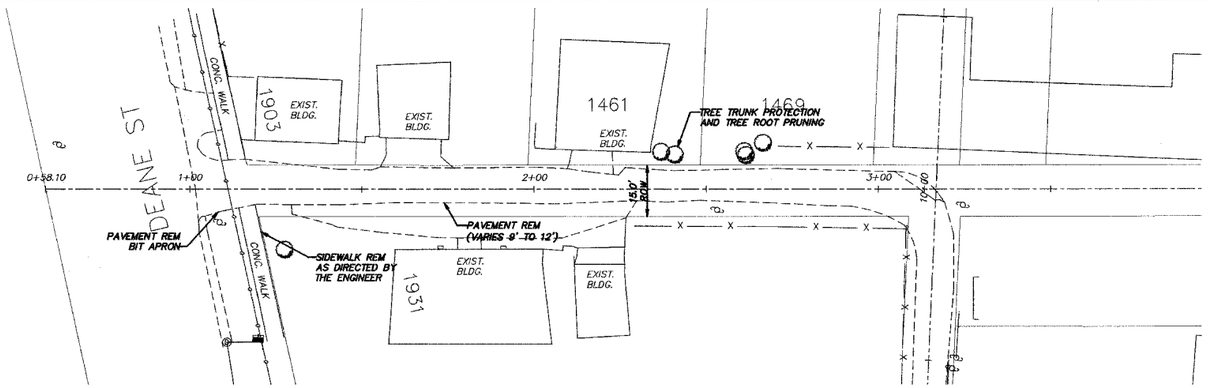

EXISTING

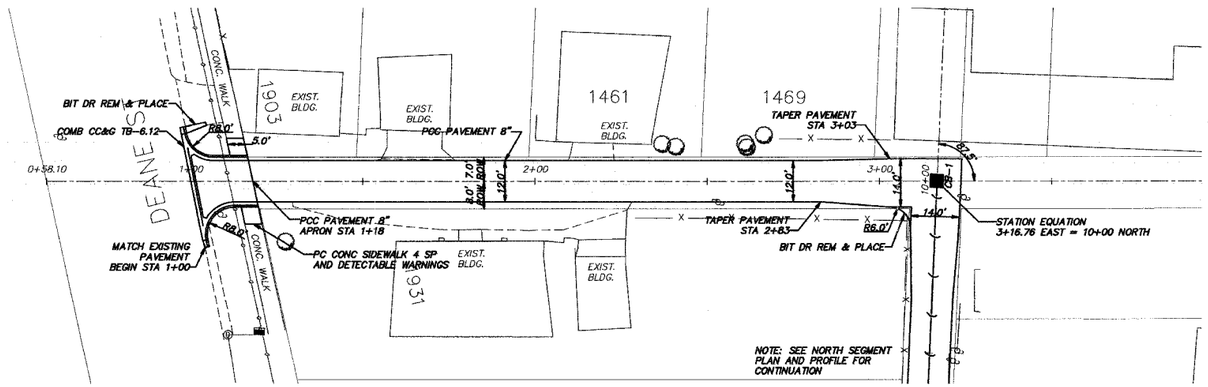

PROPOSED

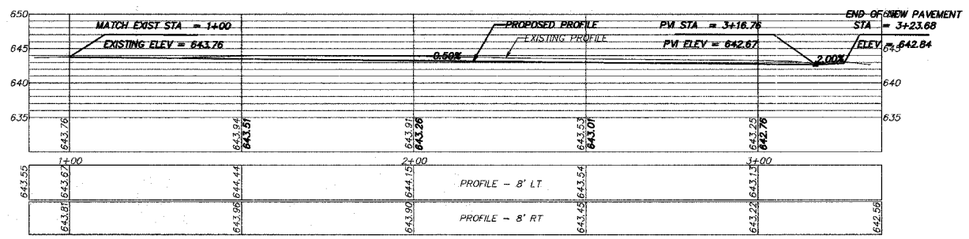

REVISIONS	
NAME	DATE

ILLINOIS DEPARTMENT OF TRANSPORTATION

CITY OF DES PLAINES – ALLEY IMPROVEMENTS
DEANE – ILLINOIS ALLEY
DEANE TO HOWARD

PLAN AND PROFILE (EAST SEGMENT)

STA 1+00 TO 3+23.68

SCALE: VERT. 1" = 5' HORIZ. 1" = 20'
DATE 2-17-06
DRAWN BY BLS
CHECKED BY AJD

PLOT DATE = 2/13/2006 3:18:57 PM
FILE NAME = V:\ENGINEERING\LAND PROJECTS 2006\05A0305-103 ALLEY\DWG\05A0305-103 ALLEY.DWG
PLOT SCALE = 1" = .00'
USER NAME = JDUDDLES