Minolta DI650_PS (11x17 (Full Bleed))

F.A. RTE.	SECTION	COUNTY	TOTAL SHEETS	SHEET NO.
1373	00-00058-00-RS	COOK	113	18
STA. 134+75	TO STA. 139+75			
FED. ROAD DIST. NO.	ILLINOIS	FED. AID PROJECT		
CONTRACT No: 83861				

PLAN
SURVEYED BY DATE
PLOTTED
ALIGNMENT CHECKED
NOTE BOOK ST. OF WAY CHECKED
NO. CADD FILE NAME

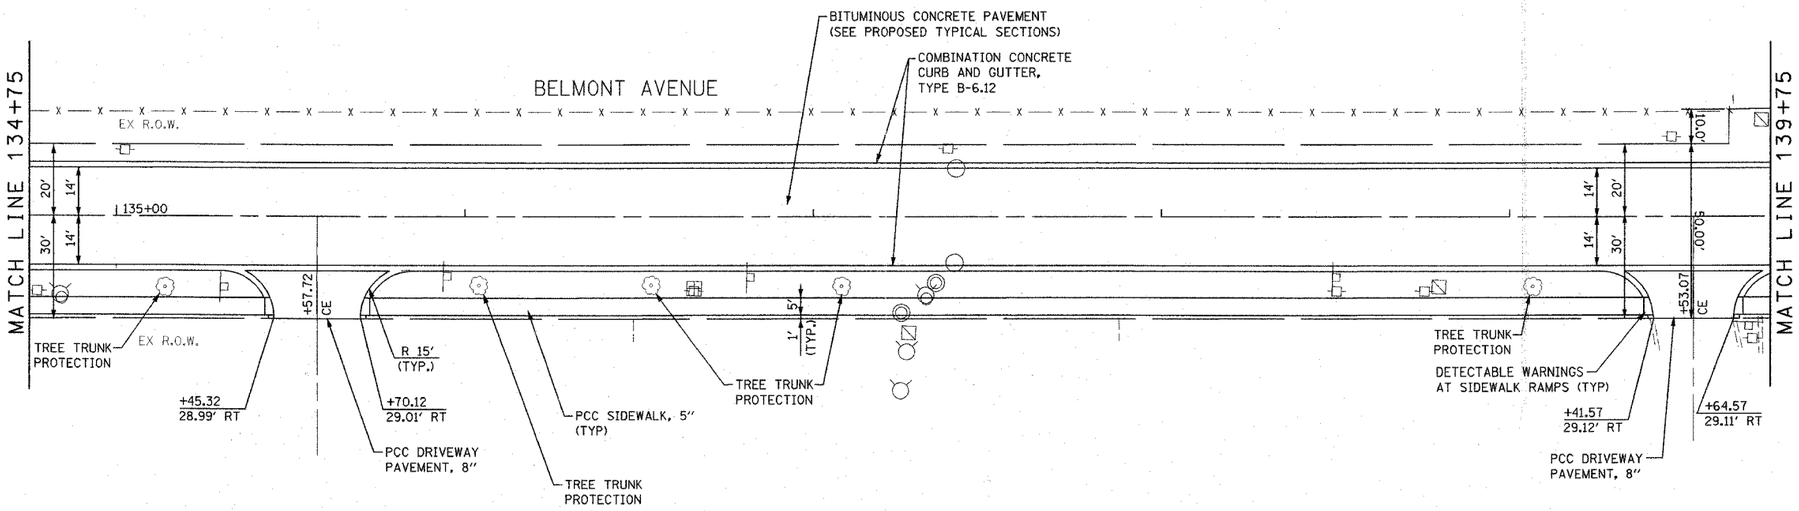

N

PLAN
SCALE: 1"=20'

20 10 0 20 40
SCALE IN FEET

PROFILE
SURVEYED BY DATE
PLOTTED
ALIGNMENT CHECKED
NOTE BOOK BEGIN STA.
NO. STRUCTURE (KRATING CHRD)

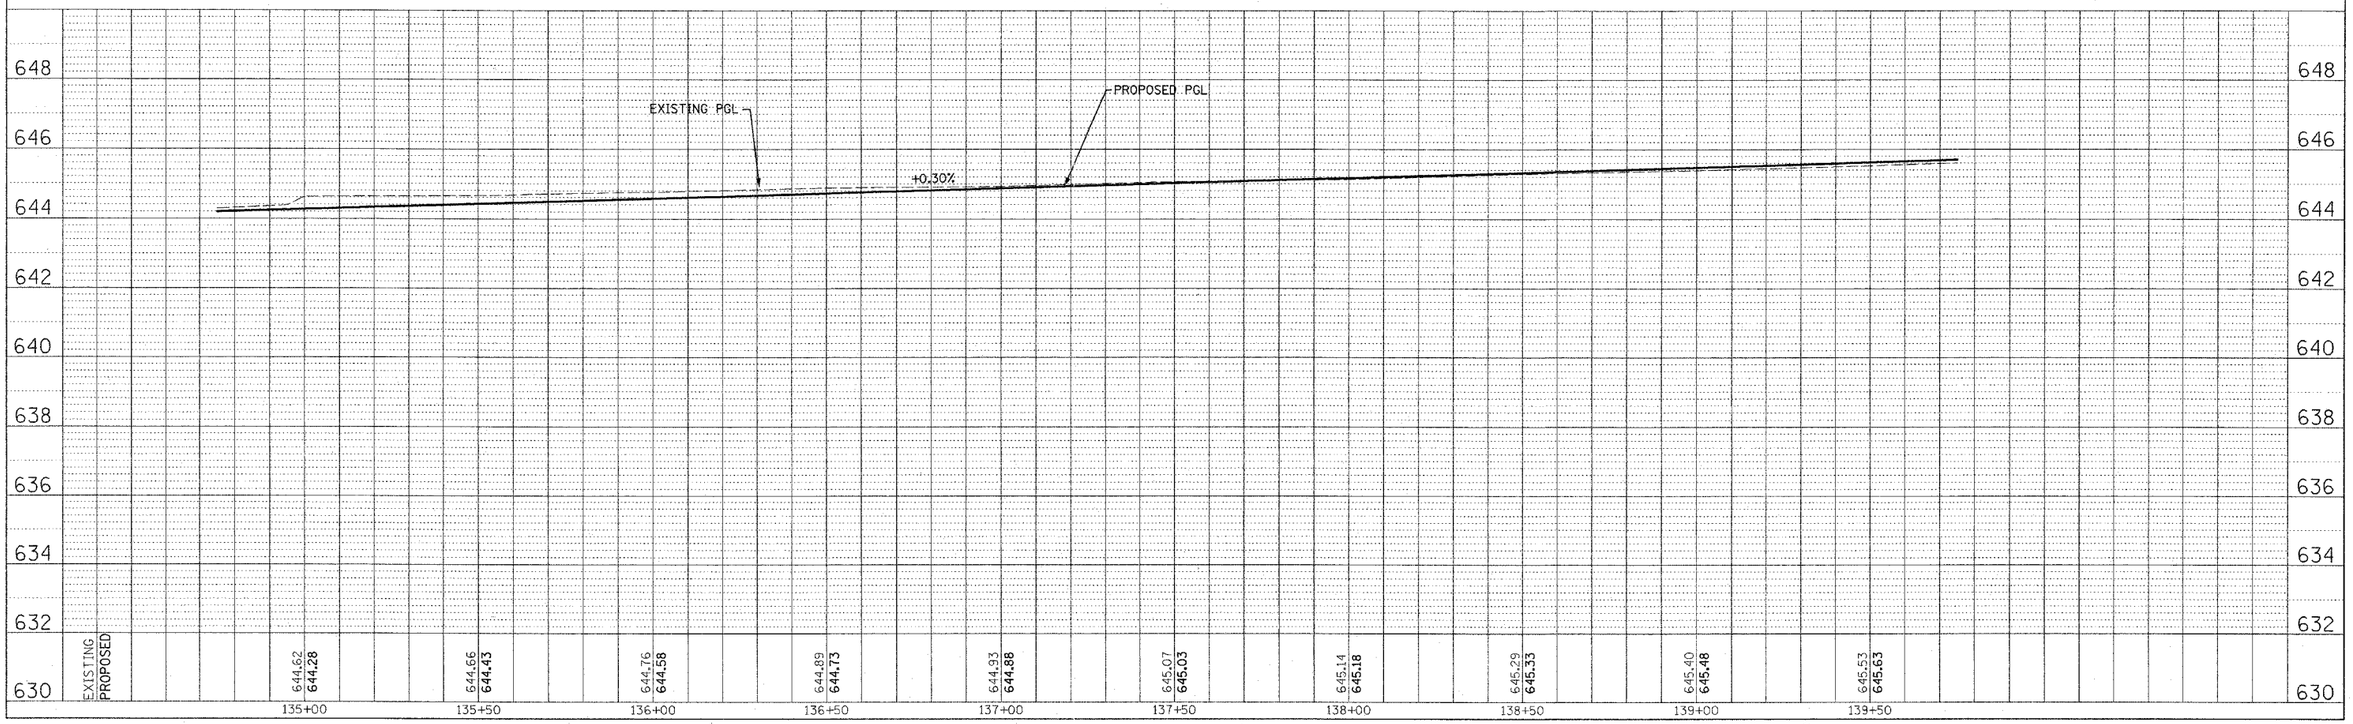

PLAN AND PROFILE STA. 134+75 TO STA. 139+75

p:\F14300\plans\sheets\F14300psp10108.dgn
5/24/2006
5:20:30 PM