CONTRACT No. 83861

F.A. RTE.	SECTION	COUNTY	TOTAL SHEETS	SHEET NO.
1373	00-00058-00-RS	COOK	113	63
STA. 109+00		TO STA. 109+68.60		
FED. ROAD DIST. NO.	ILLINOIS	FED. AID PROJECT		

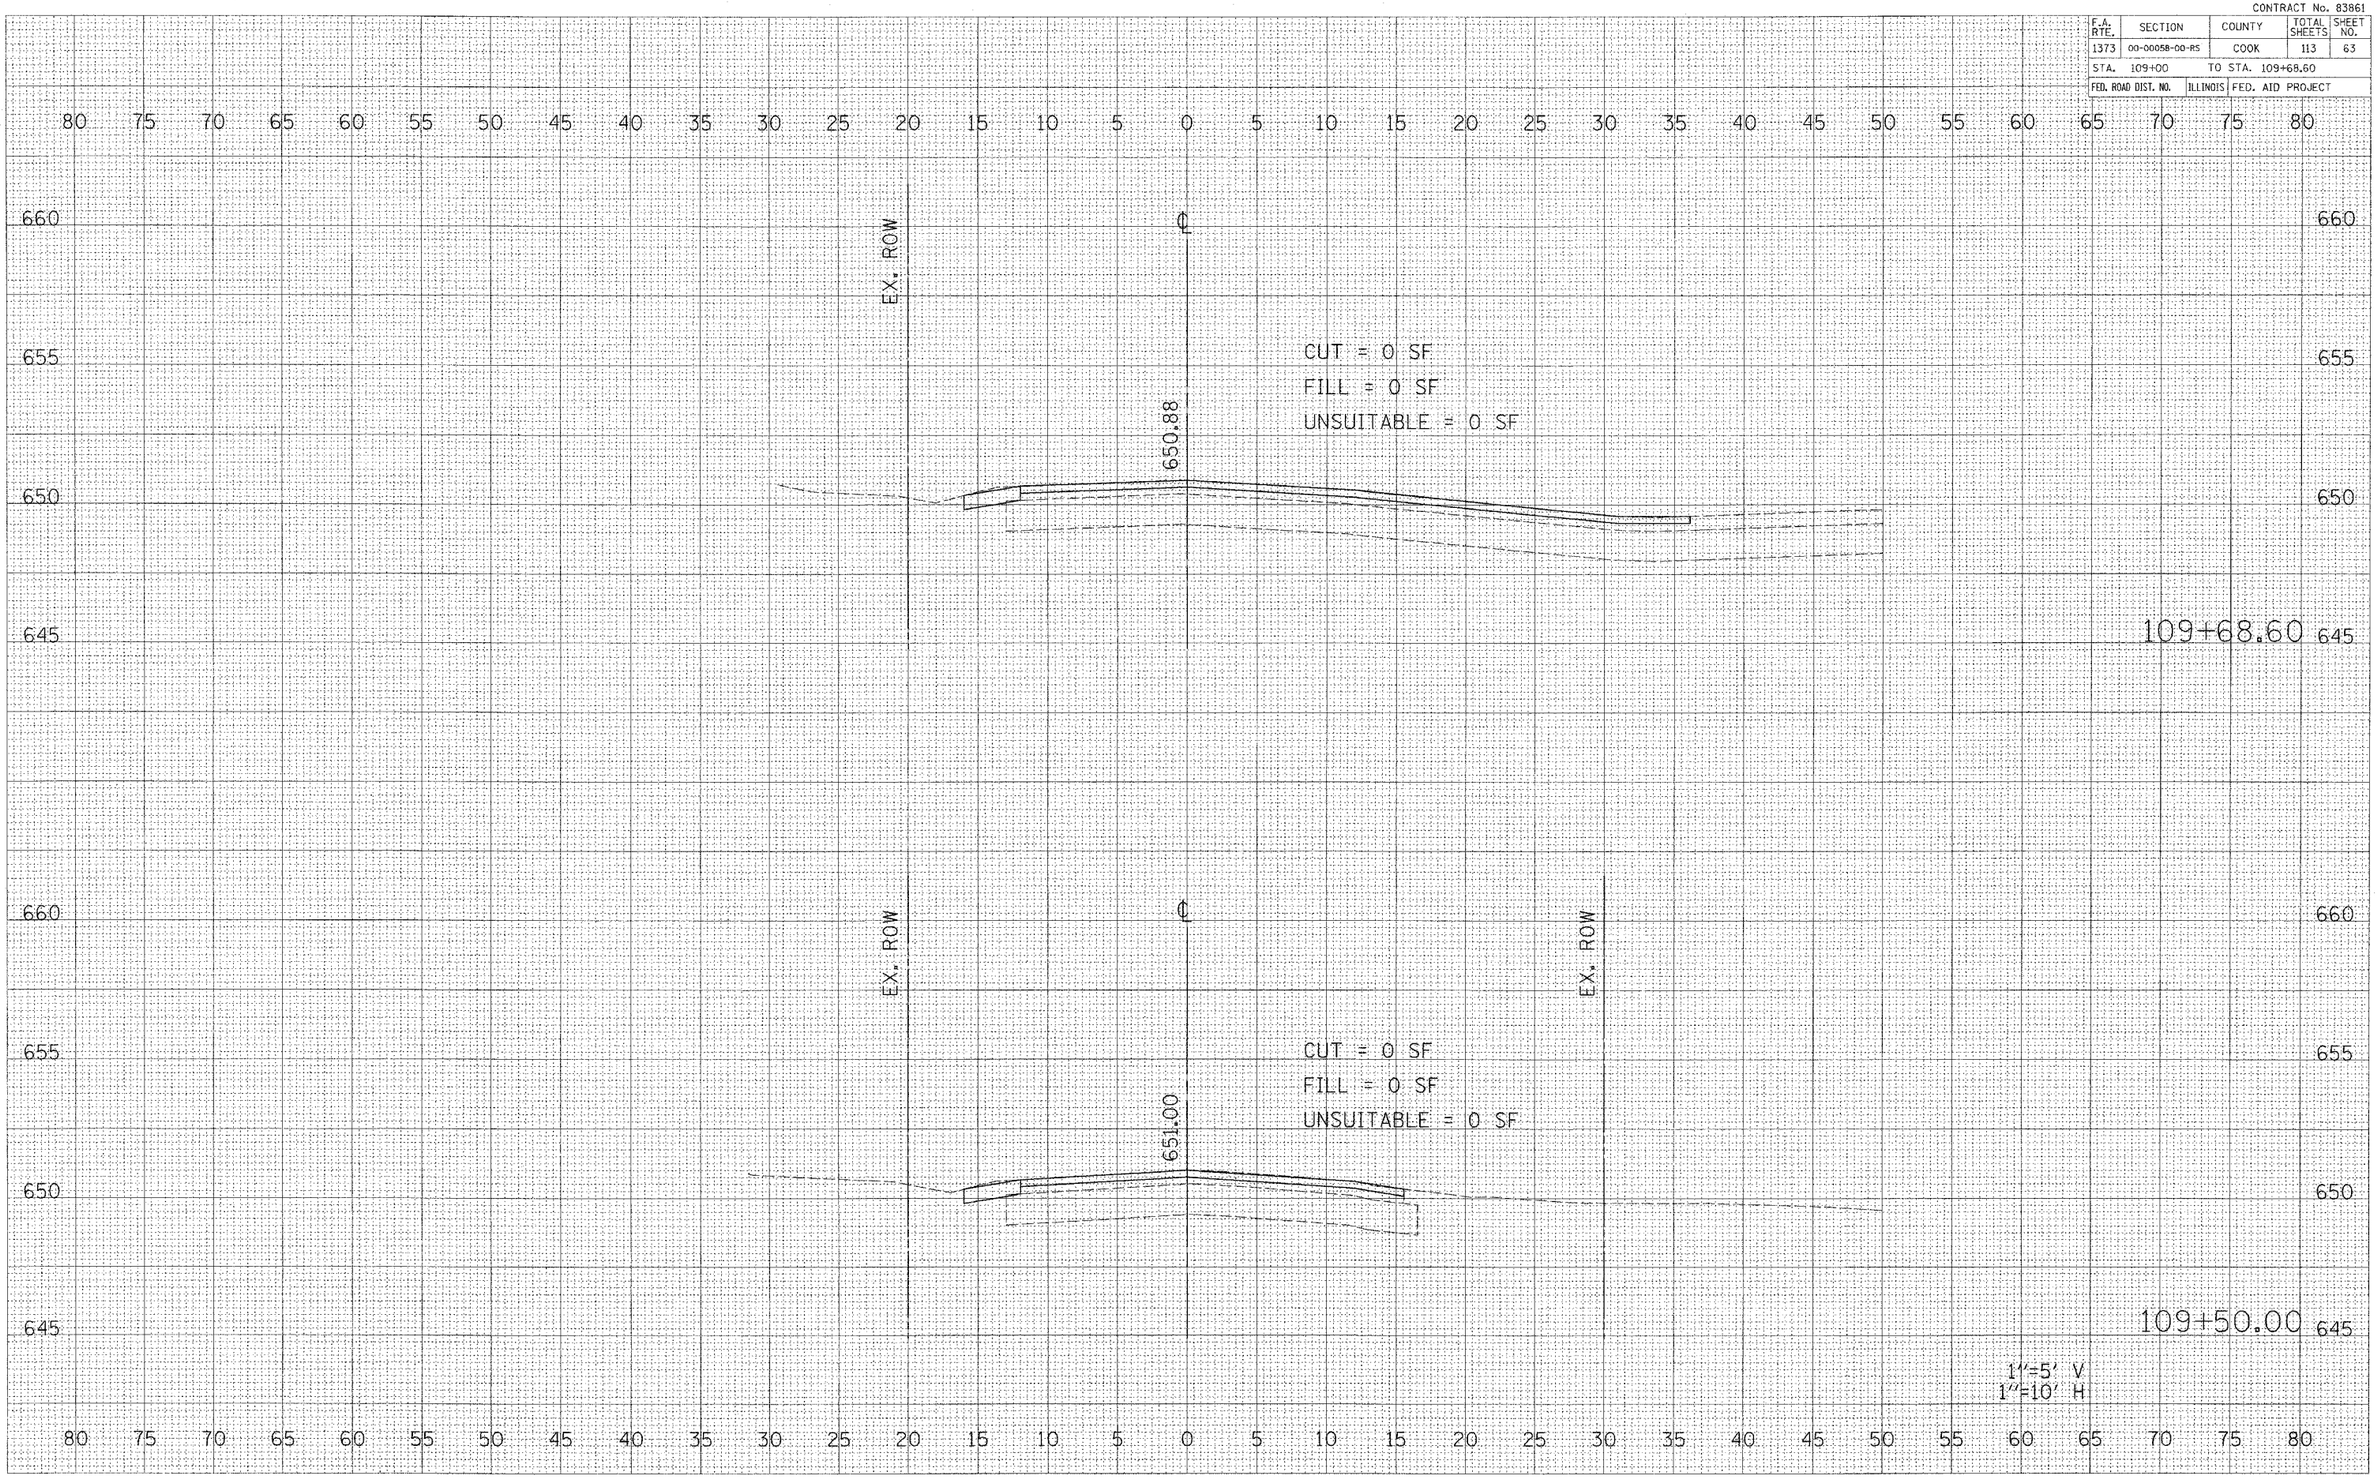

BELMONT AVENUE STA. 109+50 TO STA. 109+68.60