Minolta DI650_PS (11x17 (Full Bleed))

CONTRACT No. 83861

F.A. RTE.	SECTION	COUNTY	TOTAL SHEETS	SHEET NO.
1373	00-00058-00-RS	COOK	113	96
STA. 131+00		TO STA. 131+50		
FED. ROAD DIST. NO.	ILLINOIS	FED. AID PROJECT		

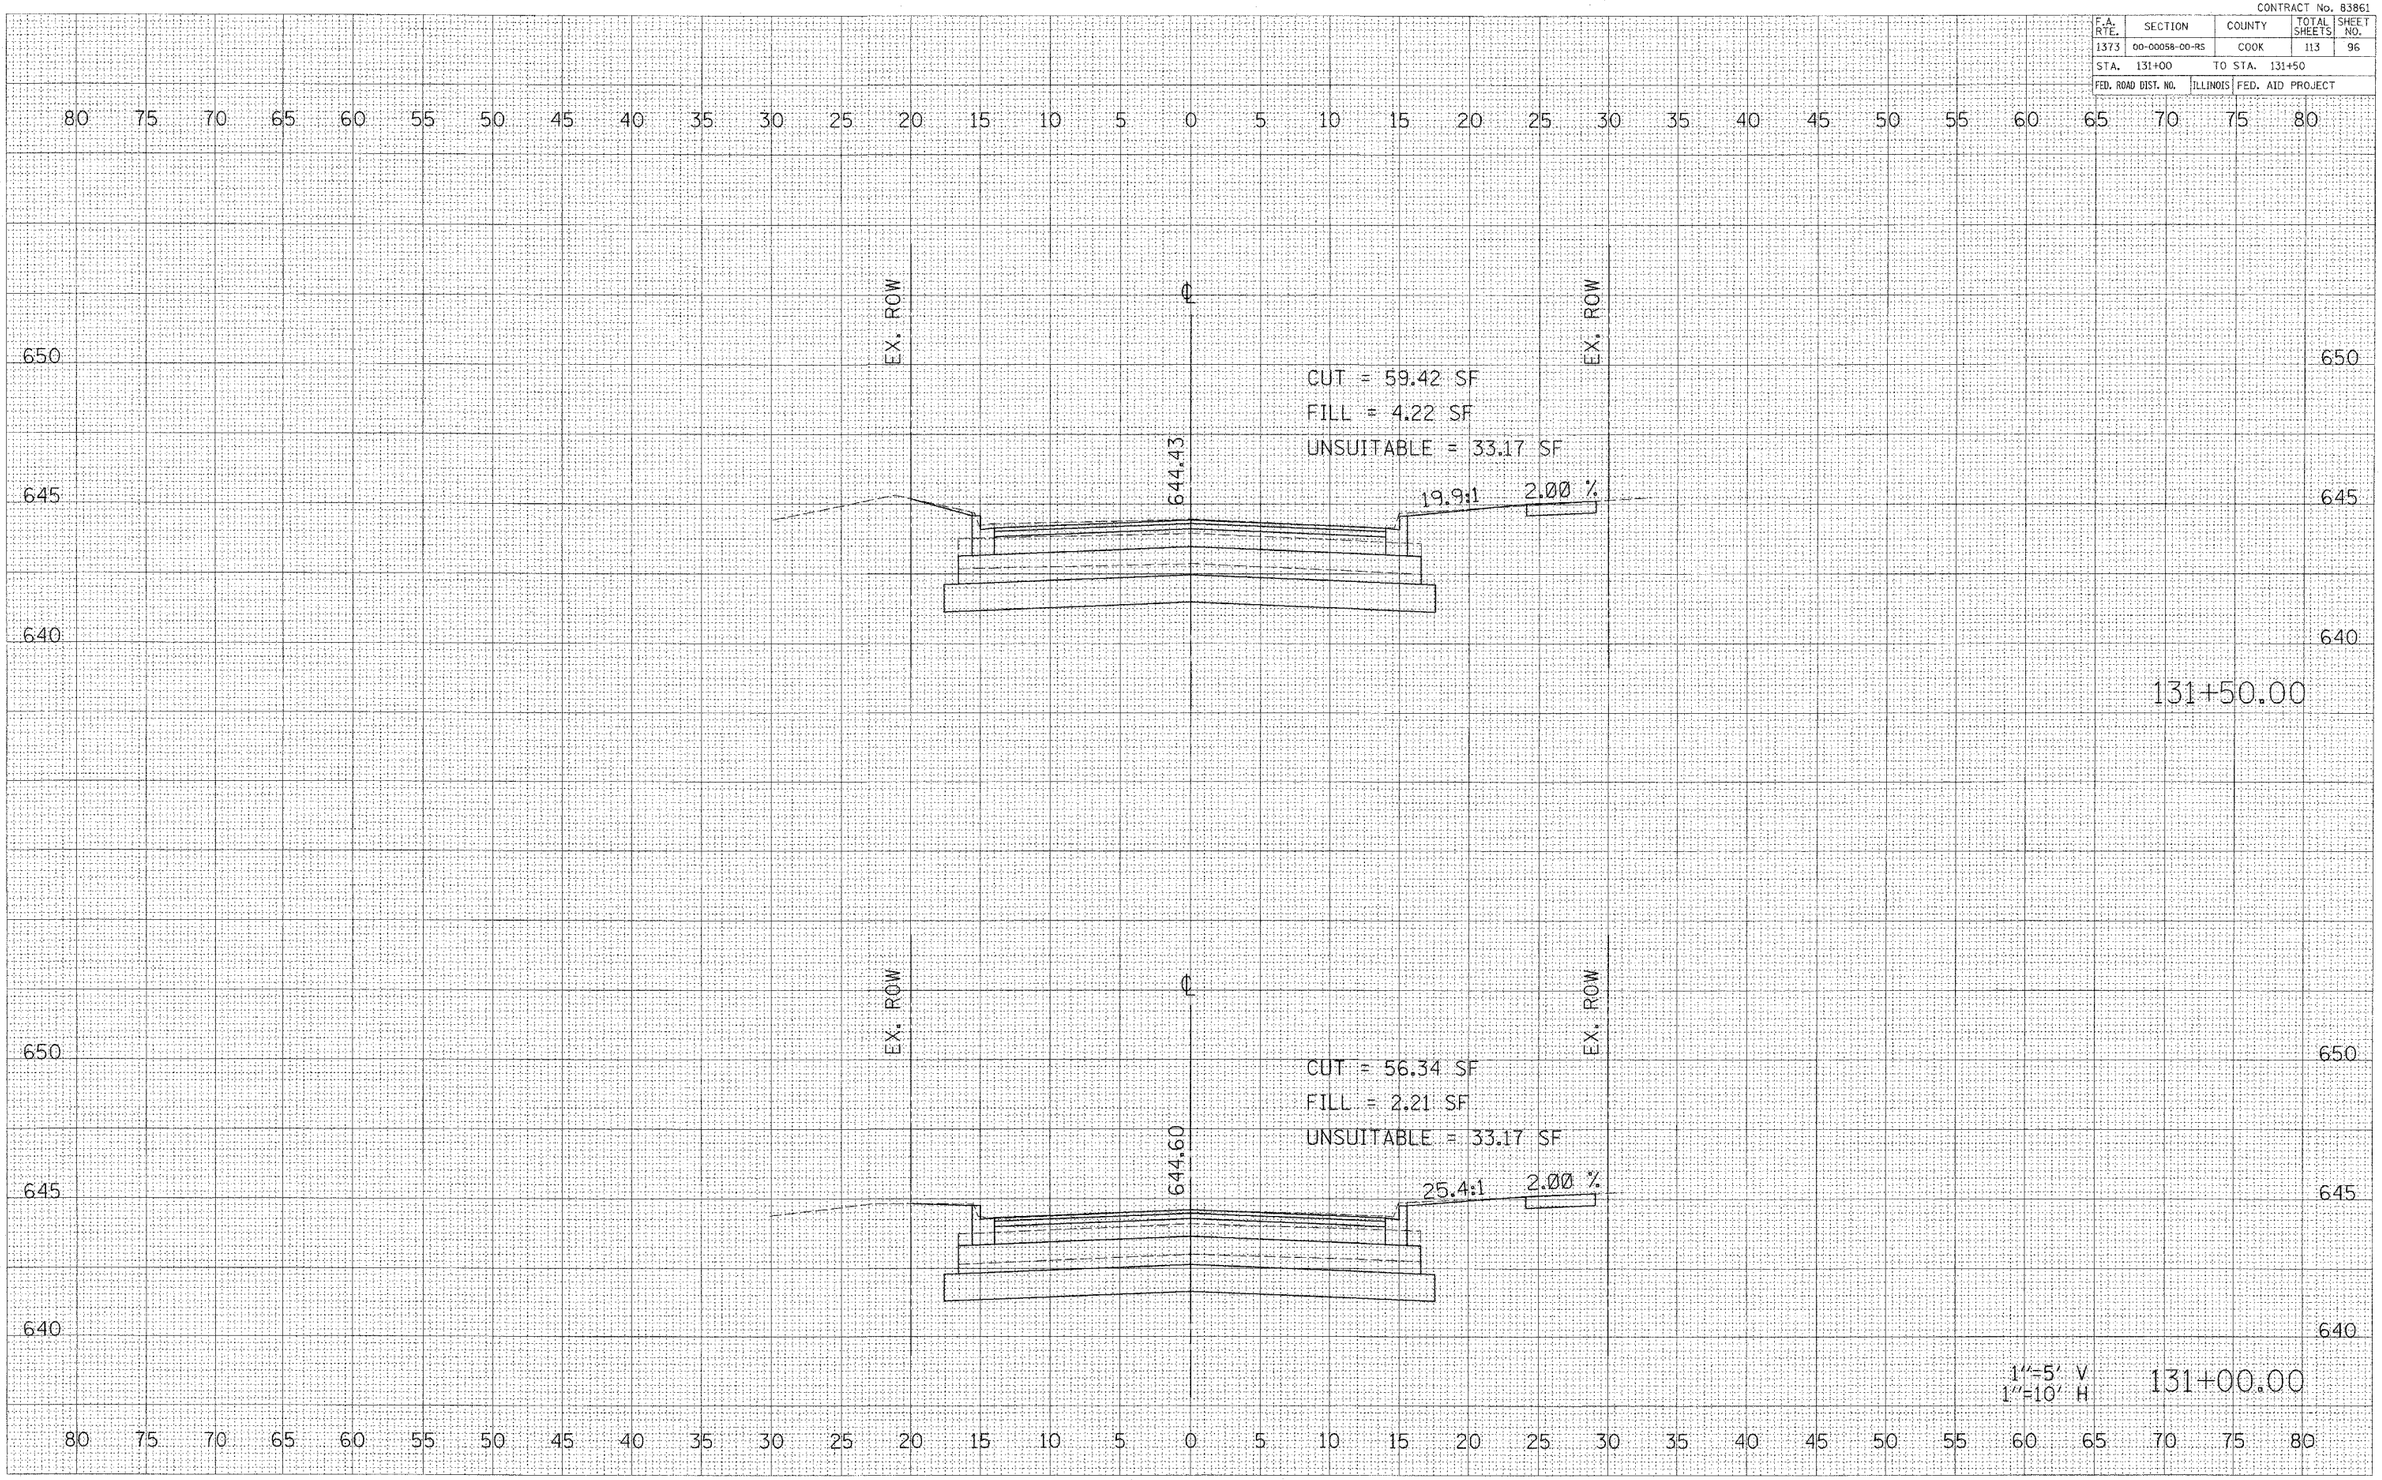

BELMONT AVENUE STA. 131+00 TO STA. 131+50

ORIGINAL SURVEY
SUPPLIED PLOTTED TEMPLATE AREAS CHECKED
NOTE BOOK
NO.

FINAL SURVEY
SUPPLIED PLOTTED TEMPLATE AREAS CHECKED
NOTE BOOK
NO.

p:\f14380\Plans\Sheets\F14380sqp1831.dgn
5/23/2006
4:36:20 PM