F.A. RTE.	SECTION	COUNTY	TOTAL SHEETS	SHEET NO.
	05-00001-01-PV	DEKALB	38	9
STA.	TO STA.			
C# 87319	ILLINOIS	FED. AID PROJECT		

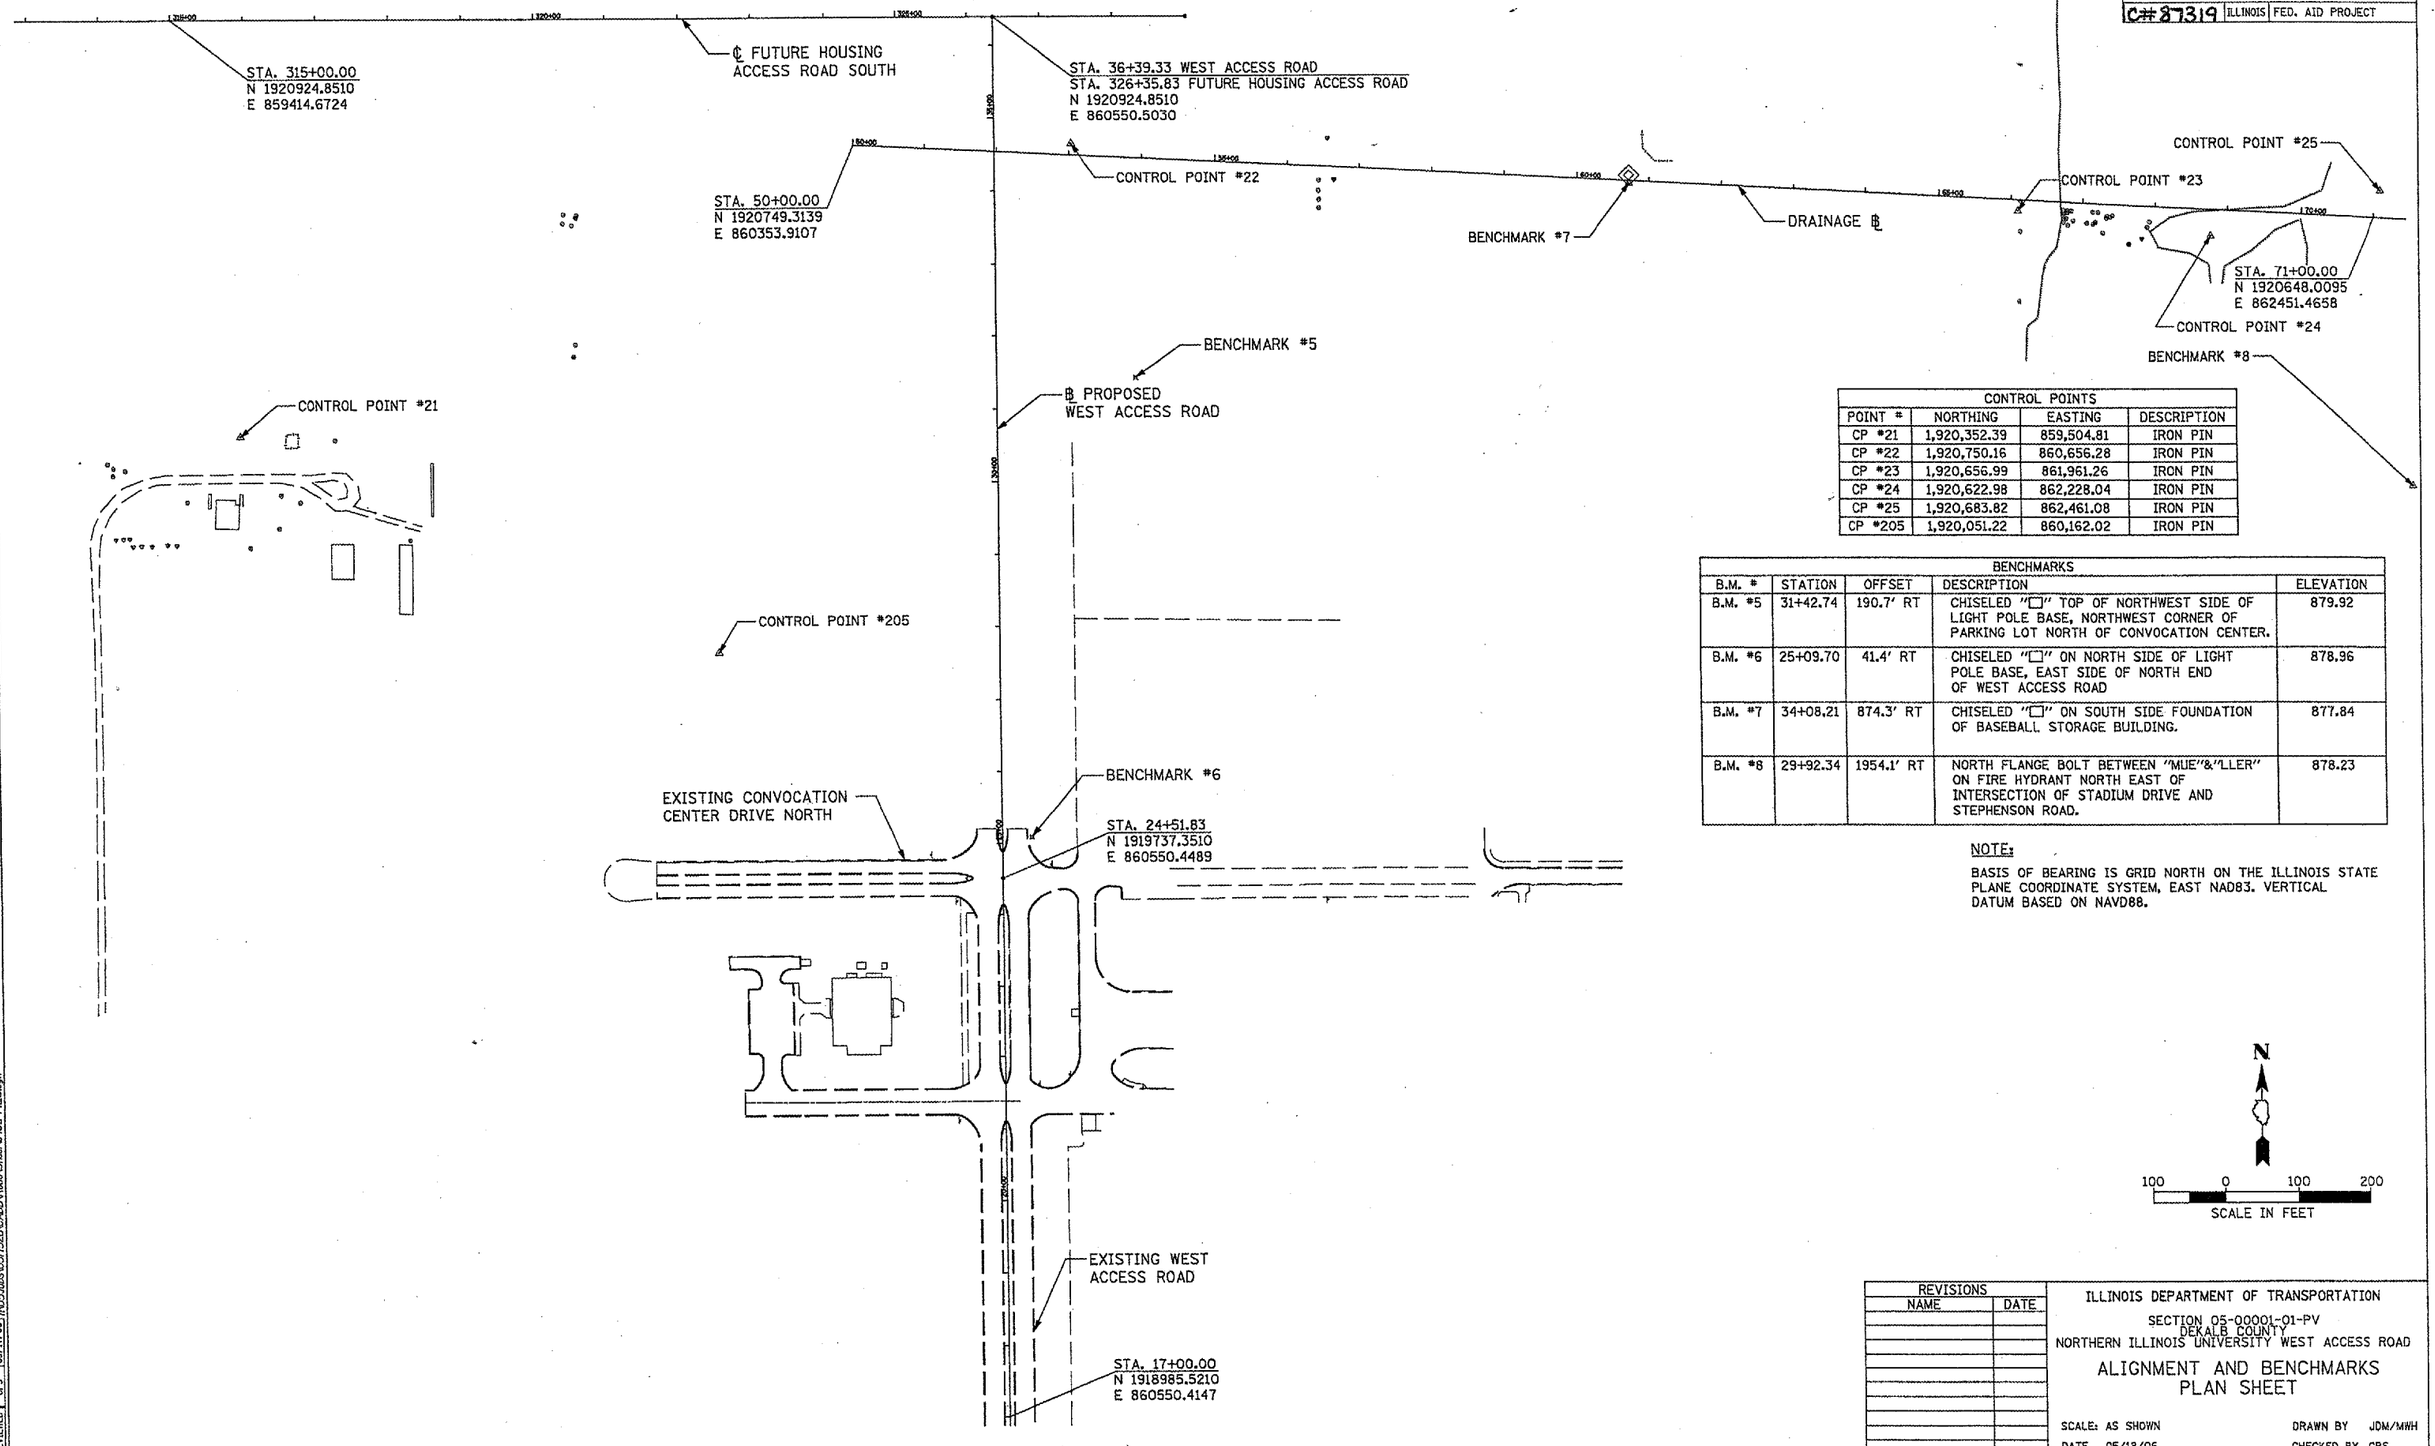

CONTROL POINTS			
POINT #	NORTHING	EASTING	DESCRIPTION
CP #21	1,920,352.39	859,504.81	IRON PIN
CP #22	1,920,750.16	860,656.28	IRON PIN
CP #23	1,920,656.99	861,961.26	IRON PIN
CP #24	1,920,622.98	862,228.04	IRON PIN
CP #25	1,920,683.82	862,461.08	IRON PIN
CP #205	1,920,051.22	860,162.02	IRON PIN

BENCHMARKS				
B.M. #	STATION	OFFSET	DESCRIPTION	ELEVATION
B.M. #5	31+42.74	190.7' RT	CHISELED "□" TOP OF NORTHWEST SIDE OF LIGHT POLE BASE, NORTHWEST CORNER OF PARKING LOT NORTH OF CONVOCATION CENTER.	879.92
B.M. #6	25+09.70	41.4' RT	CHISELED "□" ON NORTH SIDE OF LIGHT POLE BASE, EAST SIDE OF NORTH END OF WEST ACCESS ROAD	878.96
B.M. #7	34+08.21	874.3' RT	CHISELED "□" ON SOUTH SIDE FOUNDATION OF BASEBALL STORAGE BUILDING.	877.84
B.M. #8	29+92.34	1954.1' RT	NORTH FLANGE BOLT BETWEEN "MUE"&"LLER" ON FIRE HYDRANT NORTH EAST OF INTERSECTION OF STADIUM DRIVE AND STEPHENSON ROAD.	878.23

NOTE:

BASIS OF BEARING IS GRID NORTH ON THE ILLINOIS STATE PLANE COORDINATE SYSTEM, EAST NAD83. VERTICAL DATUM BASED ON NAVD88.

REVISIONS	
NAME	DATE

ILLINOIS DEPARTMENT OF TRANSPORTATION

SECTION 05-00001-01-PV
DEKALB COUNTY
NORTHERN ILLINOIS UNIVERSITY WEST ACCESS ROAD

ALIGNMENT AND BENCHMARKS
PLAN SHEET

SCALE: AS SHOWN — DRAWN BY JDM/MWH
DATE 05/18/06 — CHECKED BY CPS

LAYOUT	JDM/MWH	02/10/06
DRAWN	MWH	05/03/06
REVIEWED	CPS	06/17/06

mwh
GDV7\2006,02,21 PM
N05.tab\05\1835\CADD\Roadway\Sheets\c-105-TIES.dgn

HANSON
Hanson Professional Services Inc.
© Copyright Hanson Professional Services Inc. 2006