F.A. RTE.	SECTION	COUNTY	TOTAL SHEETS	SHEET NO.
	05-00001-01-PV	DEKALB	38	22
STA. 10+40		TO STA. 12+55		
C#87319	ILLINOIS	FED. AID PROJECT		

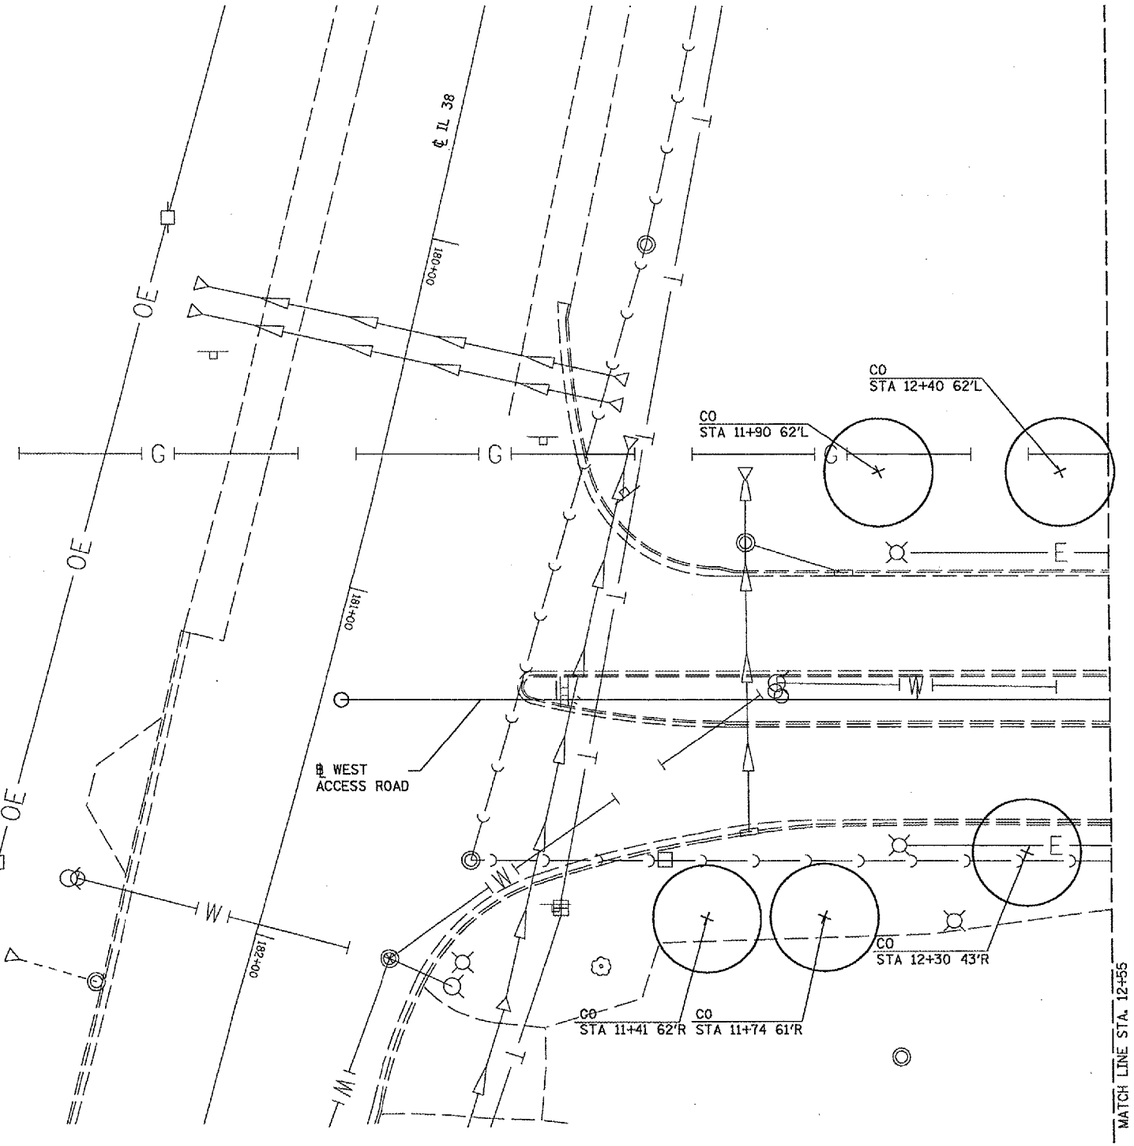

PLANT LEGEND

SYM	COMMON NAME
	LARGE DECIDUOUS TREES
AB	AUTUMN BLAZE MAPLE
CO	CHINQUAPIN OAK
GM	MAGYAR GINKGO
NE	NEW HOMESTEAD ELM
SH	SHADEMASTER HONEYLOCUST
SL	STERLING SILVER LINDEN
SO	SWAMP WHITE OAK
TT	TULIP TREE
WC	WINDY CITY HACKBERRY

NOTES:
1. MAKE MINOR FIELD ADJUSTMENTS IN TREE LOCATIONS TO AVOID OBSTRUCTIONS AS DIRECTED BY ENGINEER.
2. TREES NOT IN THE PARKWAY SHOULD BE A MINIMUM OF PLUS OR MINUS 10' FROM BACK EDGE OF THE SIDEWALK.
3. SEE LANDSCAPE DETAIL SHEET FOR TREE PLANTING DETAIL.

20 0 20 40
SCALE IN FEET

SCHREIBER / ANDERSON ASSOCIATES, INC.
717 John Nolen Drive
Madison, WI 53713 608-255-0800

REVISIONS NAME	DATE

ILLINOIS DEPARTMENT OF TRANSPORTATION
SECTION 05-00001-01-PV
DEKALB COUNTY
NORTHERN ILLINOIS UNIVERSITY WEST ACCESS ROAD

LANDSCAPE PLANS

SCALE: AS SHOWN DRAWN BY SA
DATE 05/18/06 CHECKED BY SA

LAYOUT	SA	02/21/06
DRAWN	SA	02/21/06
REVIEWED	SA	02/21/06

mwh
c01dh20005 11:36 AM
I:\05Jobs\05y1525\CADD\Lscape\P-LS5.dgn

HANSON
Hanson Professional Services Inc.
© Copyright Hanson Professional Services Inc. 2006