F.A. RTE.	SECTION	COUNTY	TOTAL SHEETS	SHEET NO.
	05-00001-01-PV	DEKALB	38	31
STA.	TO STA.			
C# 87319	ILLINOIS	FED. AID PROJECT		

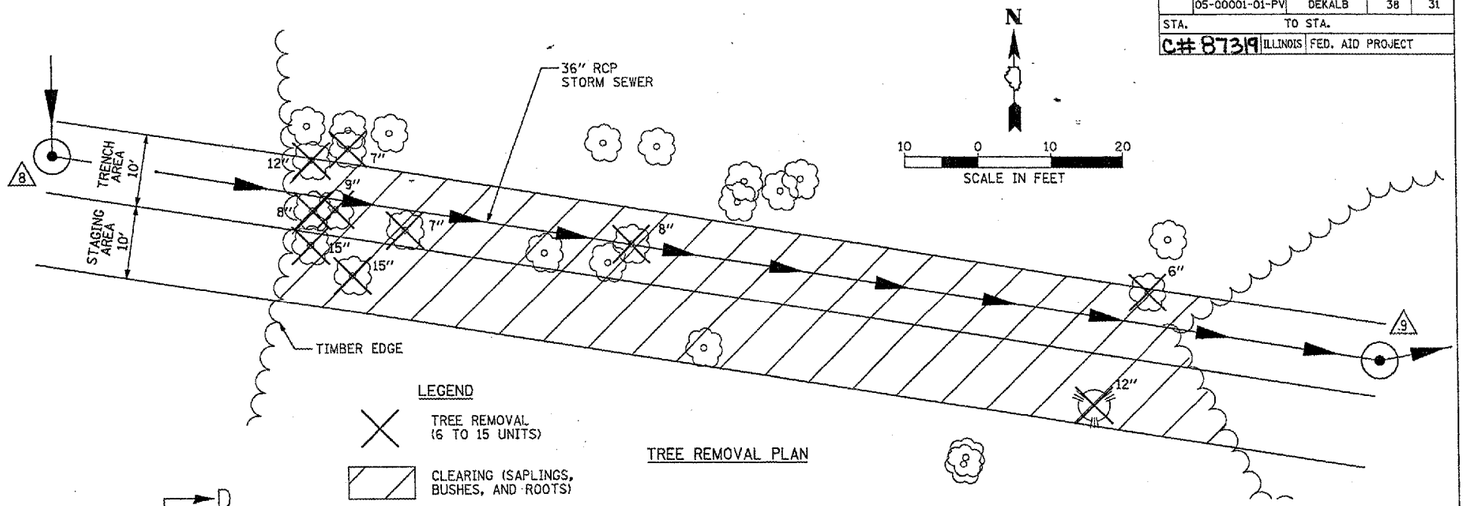

TREE REMOVAL PLAN

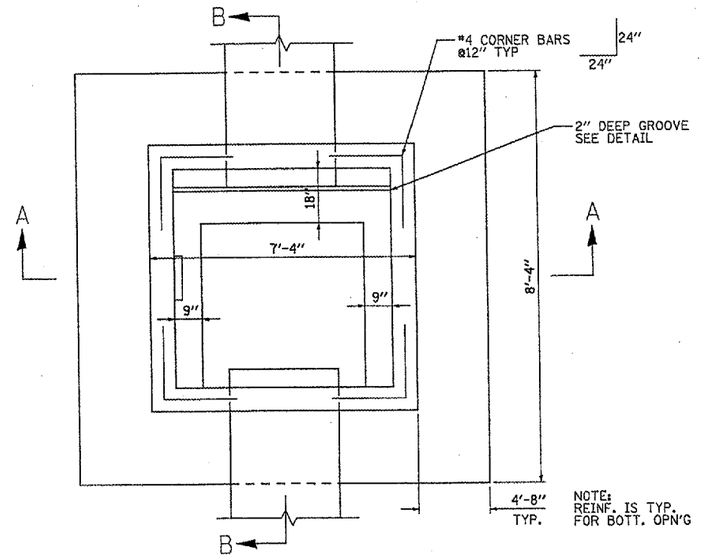

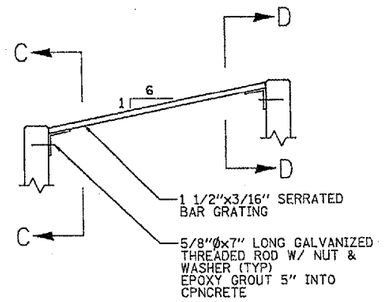

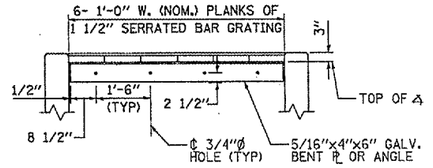

SECTION C-C

SECTION D-D (SIM)

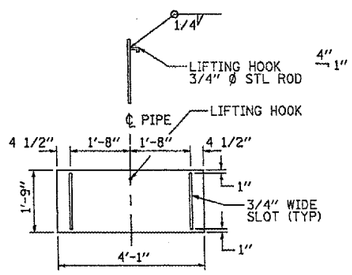

ORIFICE REDUCTION PLATE

PLAN

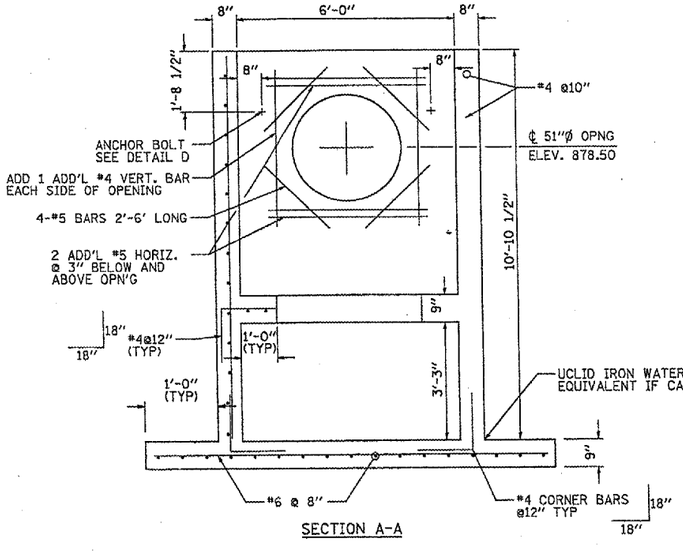

SECTION A-A

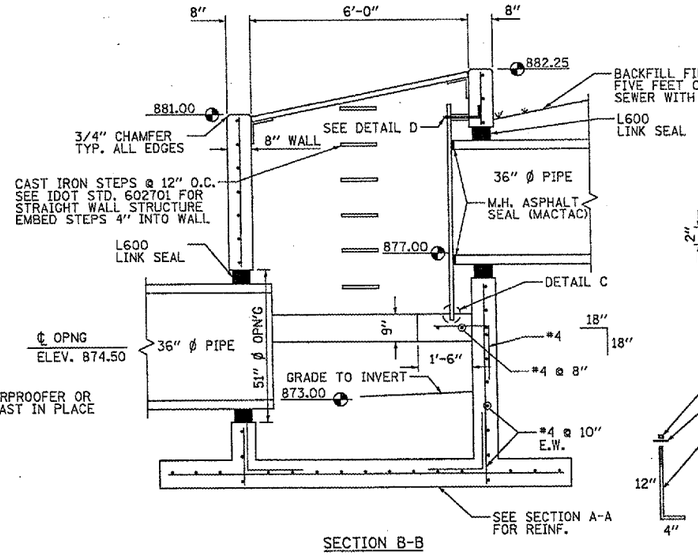

SECTION B-B

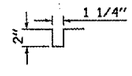

DETAIL C

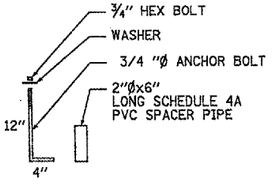

DETAIL D

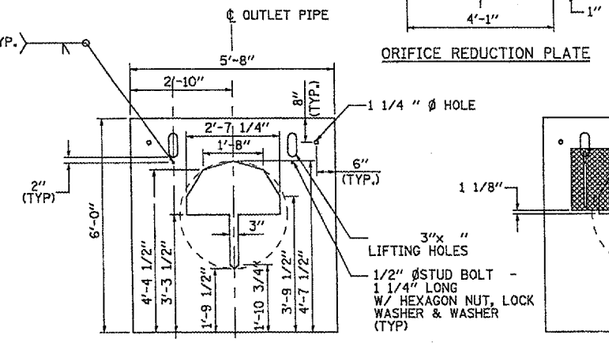

DETAIL OF STL ℙ ORIFICE

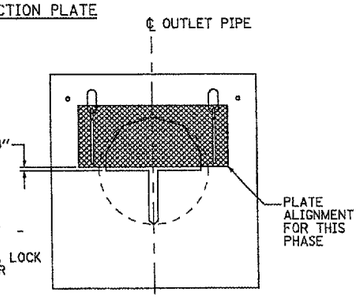

6'X6' SPECIAL DRAINAGE STRUCTURE

REVISIONS NAME	DATE

ILLINOIS DEPARTMENT OF TRANSPORTATION

SECTION 05-00001-01-PV
DEKALB COUNTY
NORTHERN ILLINOIS UNIVERSITY WEST ACCESS ROAD

MISC. DETAILS

SCALE: AS SHOWN — DRAWN BY NWH
DATE 05/18/06 — CHECKED BY CPS

LAYOUT	NWH	02/11/06
DRAWN	NWH	05/03/06
REVIEWED	CPS	05/11/06

D:\09\2006\12-49 PM
N:\05\Jobs\05r1526\CADD\Revit\Sheet\C-503-DET.dgn

HANSON
Hanson Professional Services Inc.
© Copyright Hanson Professional Services Inc. 2006