F.A.R.	SECTION	COUNTY	TOTAL SHEETS	SHEET NO.
209A	04-02119-00-BR	JACKSON	20	9
STA. 11+75.00	TO STA. 12+00.00			
FED. ROAD DIST. NO.	ILLINOIS	CONTRACT NO. 99261		

FINAL SURVEY	BY	DATE
NOTE BOOK	SURVEYED	
NO.	PLOTTED	
	TYPED	
	AREAS	
	AREAS CHECKED	
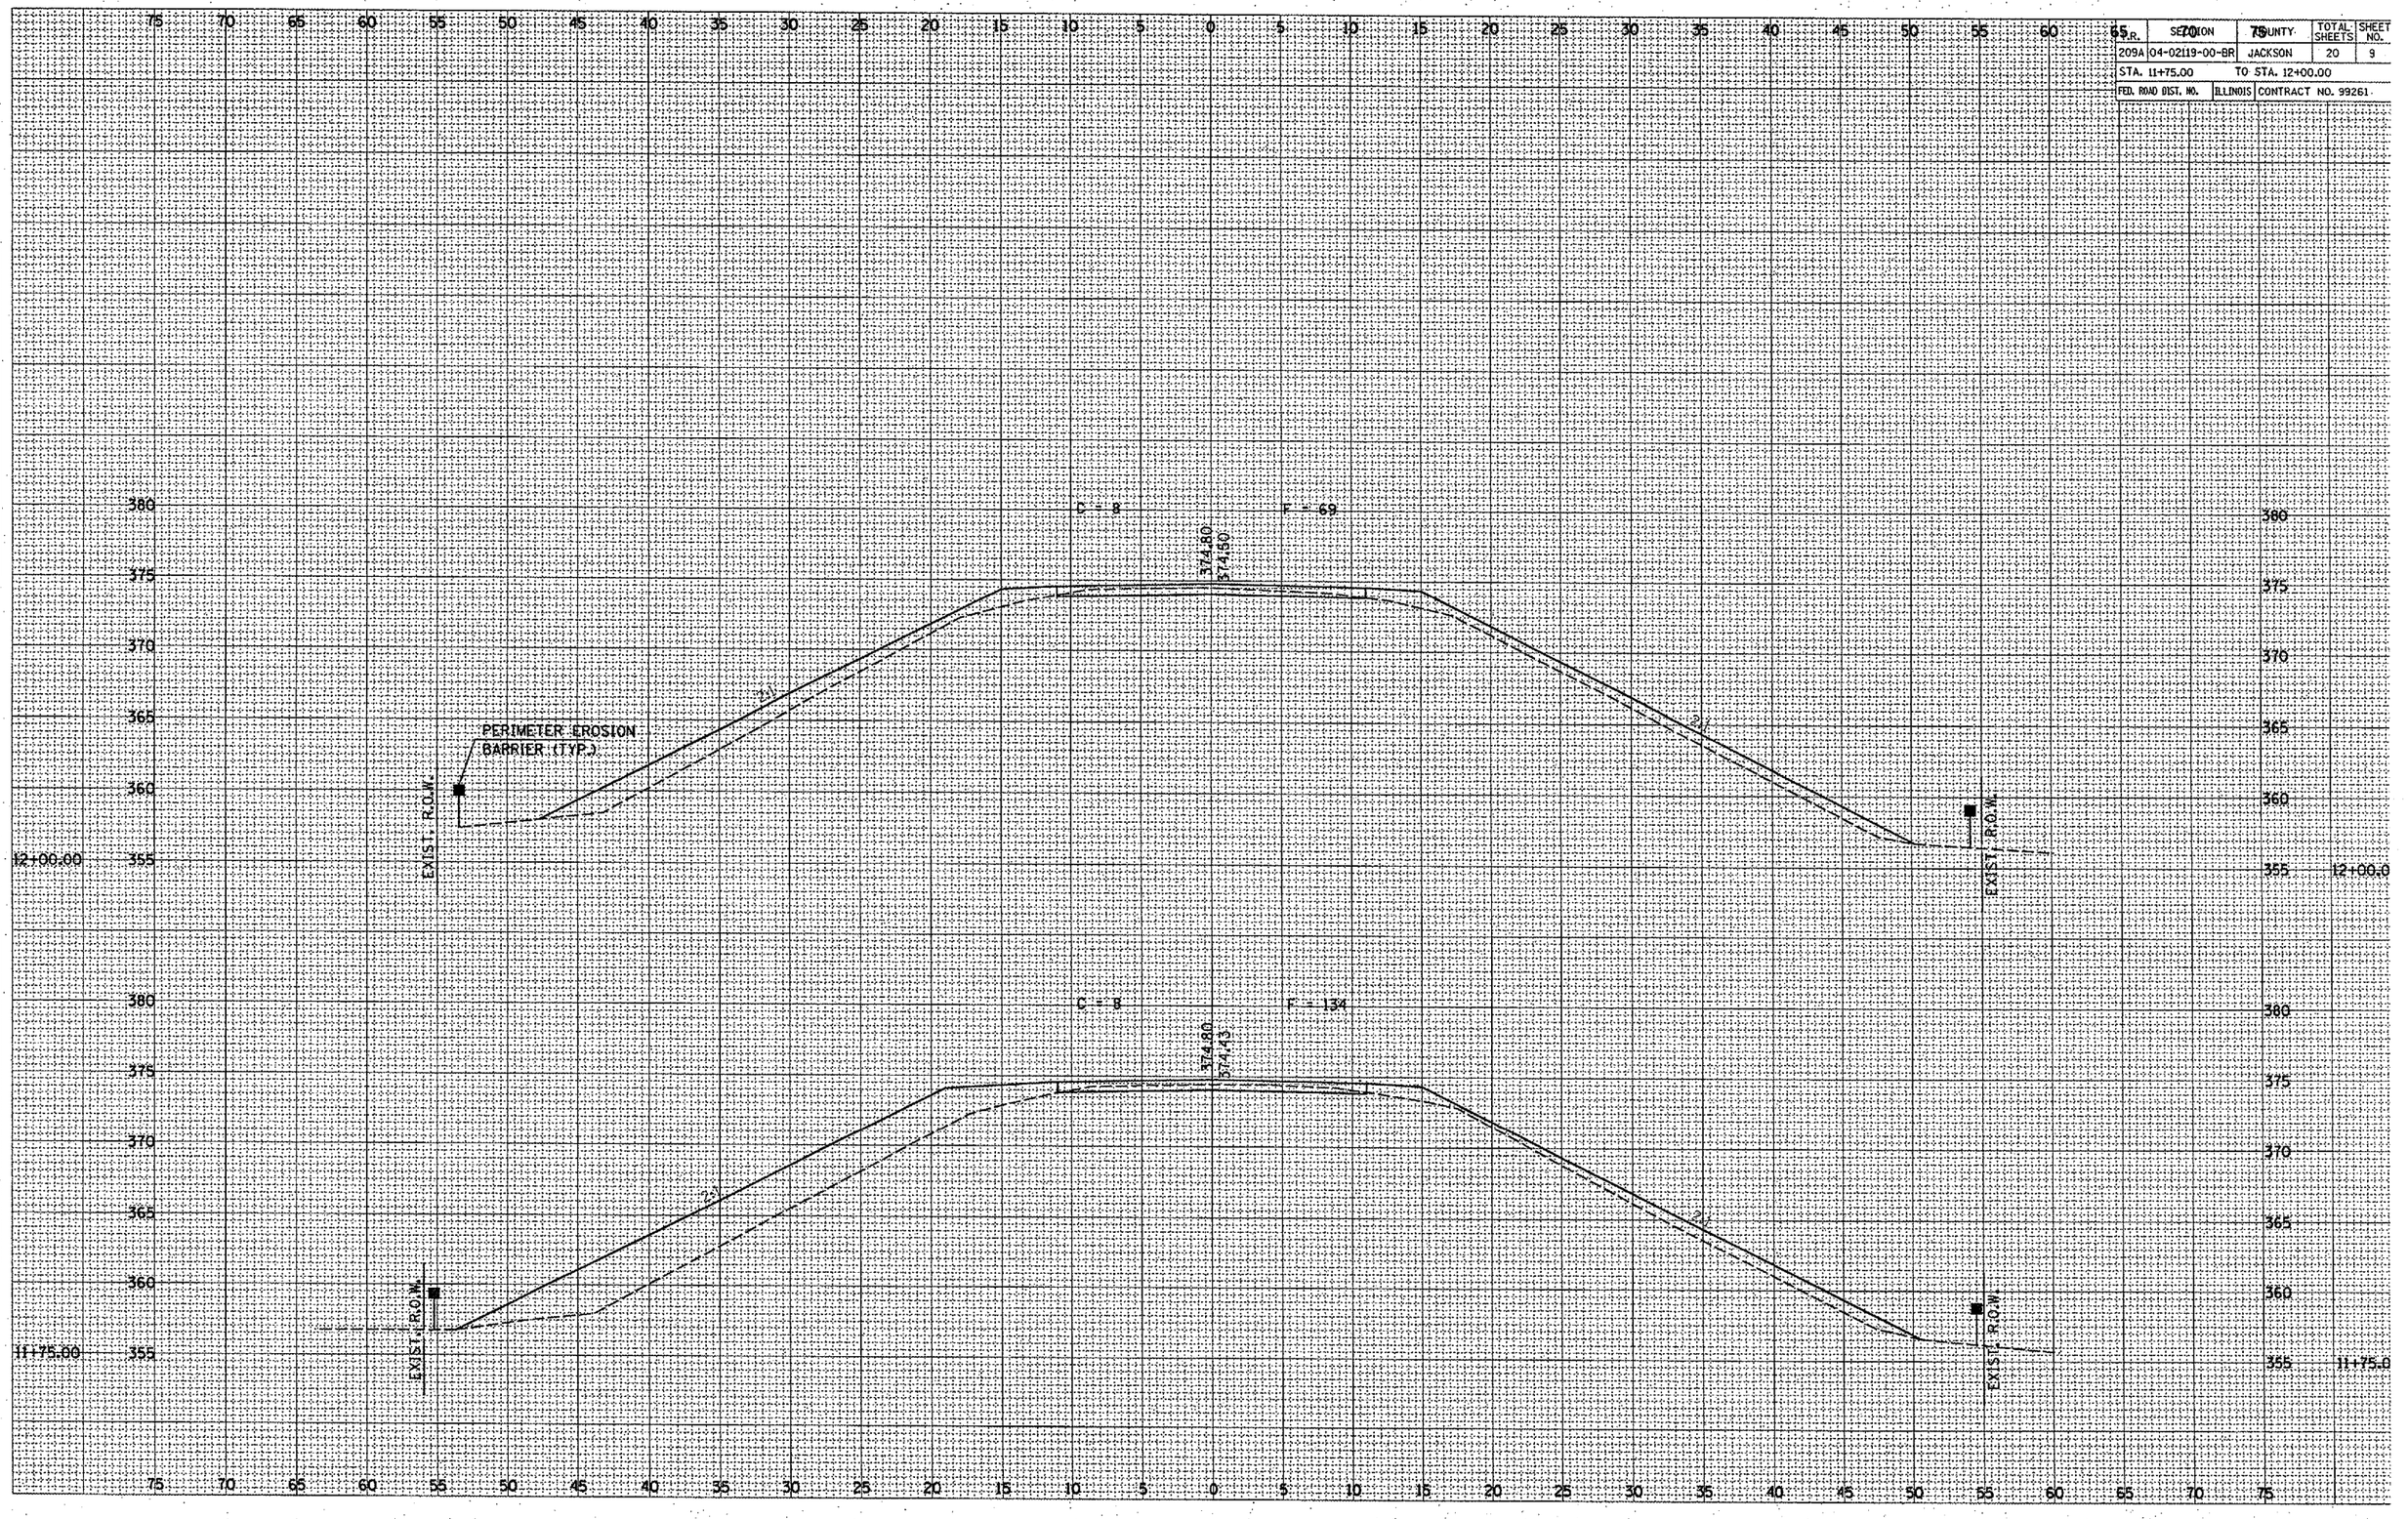
ORIGINAL SURVEY	BY	DATE
NOTE BOOK	SURVEYED	
NO.	PLOTTED	
	TYPED	
	AREAS	
	AREAS CHECKED