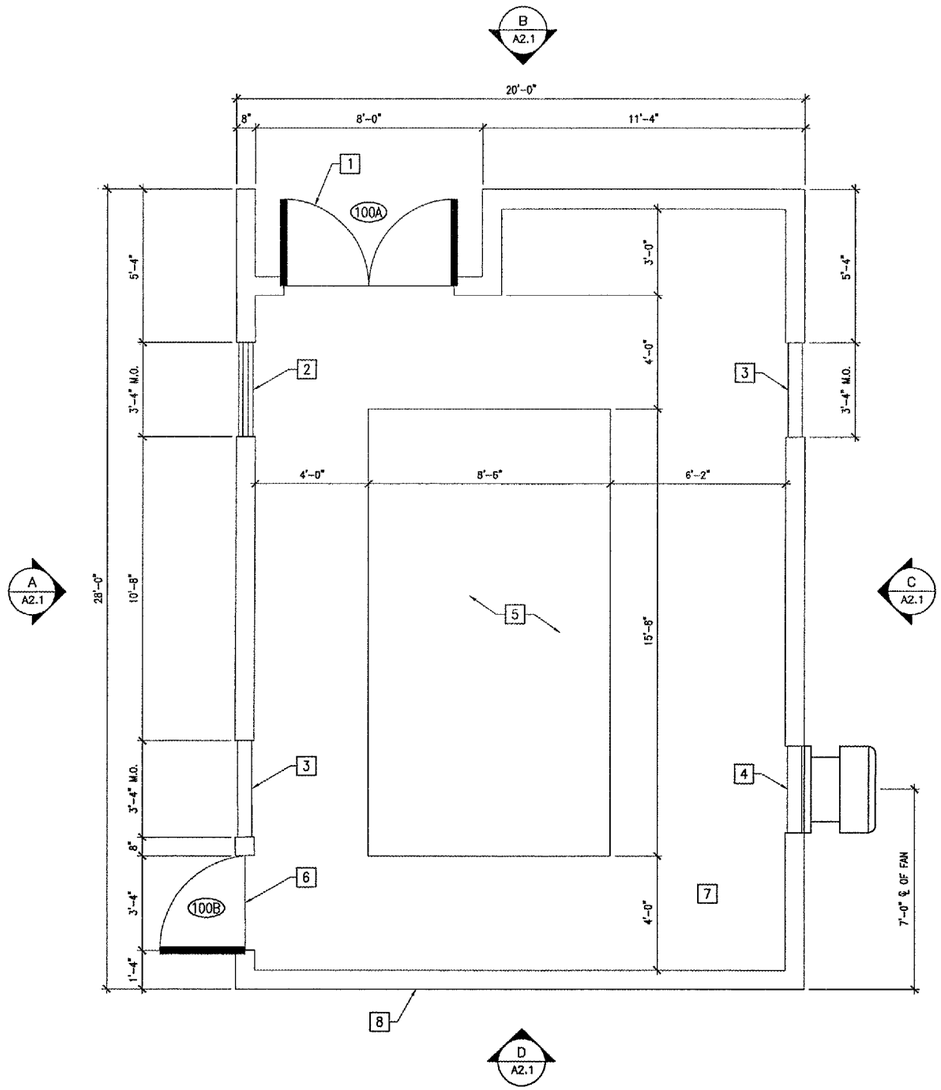

N

VAULT FLOOR PLAN

SCALE 3/8"=1'-0"

2 0 2 4 FEET

FLOOR PLAN KEYED NOTES

1. DOOR 100A – PAIR OF DOORS, 7'-0" x 6'-0" x 1 3/4"; INSULATED HOLLOW METAL (PAINTED); HOLLOW METAL FRAME (PAINTED) = 7'-4" x 6'-4" (M.O.) FURNISH HARDWARE AS LISTED BELOW:

   ACTIVE LEAF:
   - 1-1/2 PAIR HINGES
   - 1 EA. LOCKSET – SCHLAGE L9465-03-630: STOREROOM FUNCTION.
   - 1 EA. DOOR SWEEP – HAGAR 774SN; ALUMINUM FINISH
   - 1 EA. DOOR STOP
   - 1 EA. THRESHOLD
   - WEATHERSTRIPPING

   INACTIVE LEAF;
   - 1-1/2 PAIR HINGES
   - 1 EA. FLUSHBOLTS WITH DUSTPROOF STRIKES
   - 1 EA. DOOR SWEEP – HAGAR 774SN; ALUMINUM FINISH
   - 1 EA. DOOR STOP
   - 1 EA. THRESHOLD
   - 1 EA. ASTRAGAL
   - WEATHERSTRIPPING

2. ALUMINUM LOUVER; 24"H x 40"W WALL OPENING; TOP OF LOUVER @ 7'-4" A.F.F.

3. 8" x 8" GLASS BLOCK; 24"H x 40"W WALL OPENING; TOP OF GLASS BLOCK @ 7'-4" A.F.F. GLASS BLOCK TO BE PITTSBURGH CORNING "ARGUS" PATTERN, 8" X 8", OR EQUAL.

4. WALL-MOUNTED EXHAUST FAN (SEE MECHANICAL DRAWINGS); CENTERLINE OF FAN AT 6'-4" A.F.F.

5. 6"H CONCRETE EQUIPMENT PAD.

6. DOOR 100B – 3'-0" x 7'-0 x 1 3/4" INSULATED HOLLOW METAL DOOR AND FRAME (PAINTED). FRAME SIZE (M.O.) = 3'-4" x 7'-4". FURNISH HARDWARE AS LISTED BELOW:

   - 1-1/2 PAIR HINGES
   - 1 EA. LOCKSET – SCHLAGE L9465-03-630: STOREROOM FUNCTION
   - 1 EA. CLOSER
   - 1 EA. DOOR SWEEP
   - 1 EA. THRESHOLD
   - 1 EA. WEATHERSTRIPPING

7. 4" CONCRETE SLAB (TYP.)

8. 8" REINF. CONCRETE BLOCK WALLS (TYP.); SEE ELEVATIONS FOR LOCATIONS OF SPLIT-FACE AND SMOOTH BLOCK; INSULATE BLOCK CORES W/PERLITE, VERMICULITE OR POLYSTYRENE CORE INSERTS; COAT EXTERIOR W/WATER REPELLENT (SEE SPECIFICATION SECTION 07193); PAINT INTERIOR OF BLOCK WALLS.

DI022

HANSON
HANSON PROFESSIONAL SERVICES INC.
815 Commerce Drive Suite 200
Oak Brook, Illinois 60523
Telephone: 630.990.3800
Fax: 630.990.3801

City of Dixon

CITY OF DIXON, ILLINOIS
Post Office Box 386
Dixon, Illinois 61021
Telephone: 815.288.1485

DIXON MUNICIPAL AIRPORT
CHARLES R. WALGREEN FIELD

CONSTRUCT REPLACEMENT
AIRFIELD ELECTRICAL VAULT

AIP PROJECT NO. 3-17-0036-B8
IDA PROJECT NO. C73-3548

No.	Drawing Issue Description	Date	By

Date
JUNE 23, 2006

Sheet Title
VAULT FLOOR PLAN

843-05C8010
Project Number

CAB 06/13/06
Layout By Date

CAB 06/13/06
Designed By Date

RMH 06/23/06
Reviewed By Date

MV | --- | ---
Drawn By

A1.1
SHEET 7 OF 36
Sheet No.