PE085

REVISIONS		
NUMBER	BY	DATE

0 1 2

THIS BAR IS EQUAL TO 2" AT FULL SCALE (34X22). PLOT 1

RELOCATE TAXIWAYS A AND D FROM MID-FIELD INTERSECTION PHASE 2

GREATER Peoria REGIONAL Airport

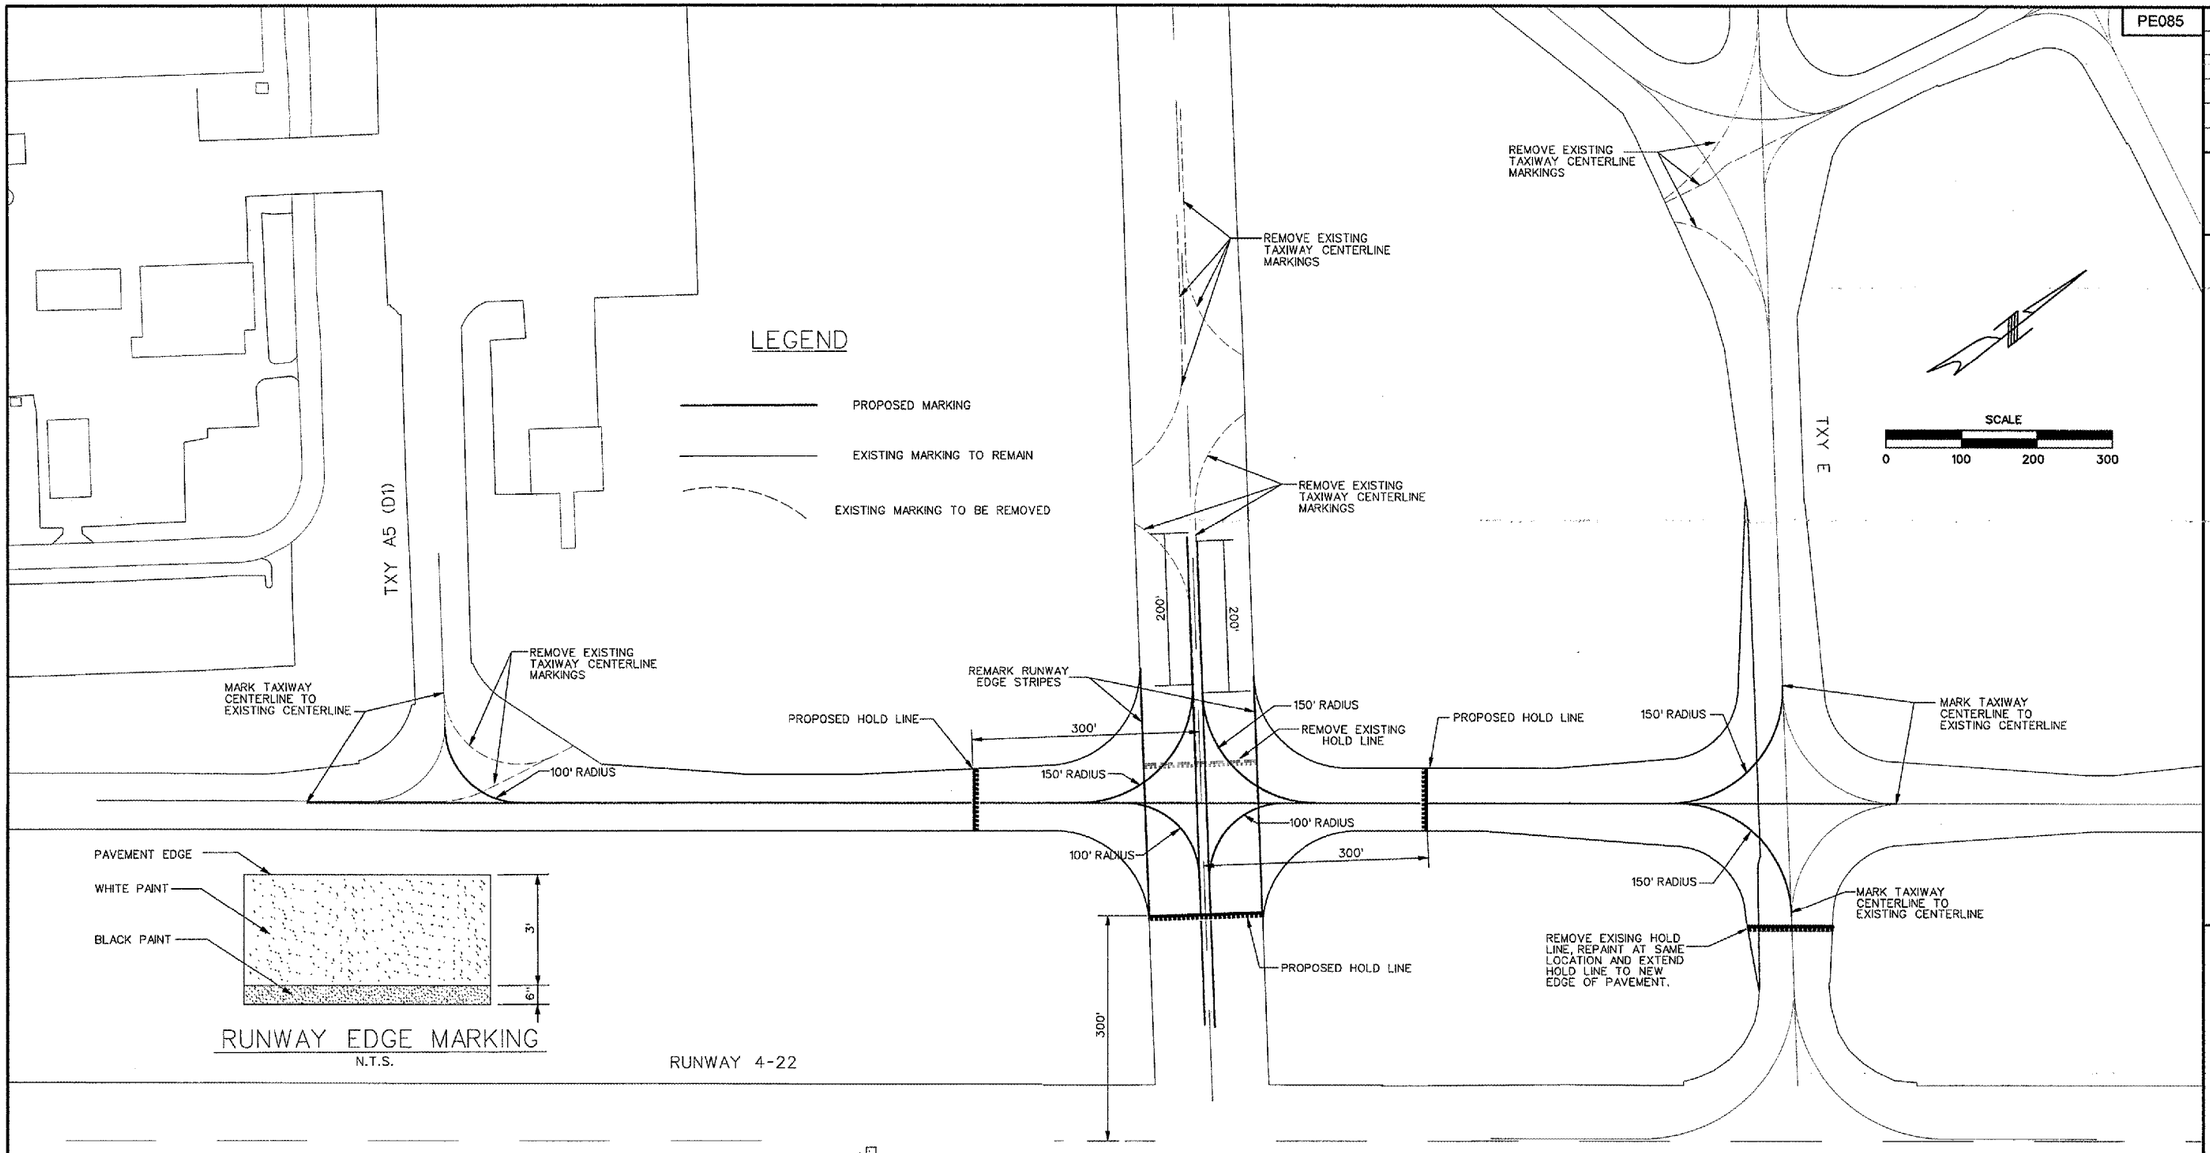

RUNWAY EDGE MARKING
N.T.S.

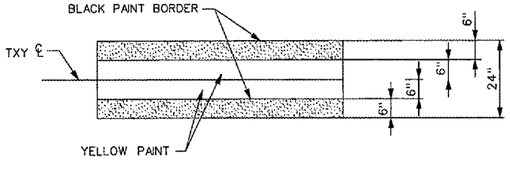

TAXIWAY CENTERLINE MARKING
N.T.S.

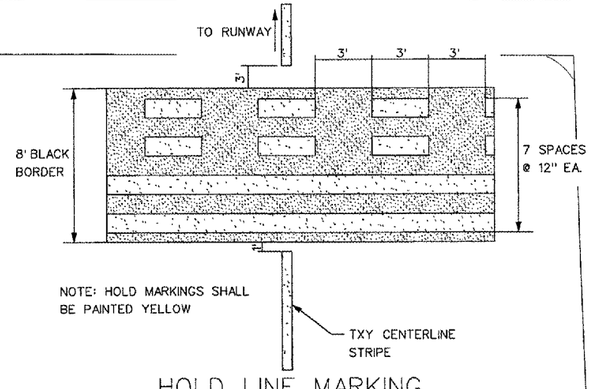

HOLD LINE MARKING
N.T.S.

KEY MAP

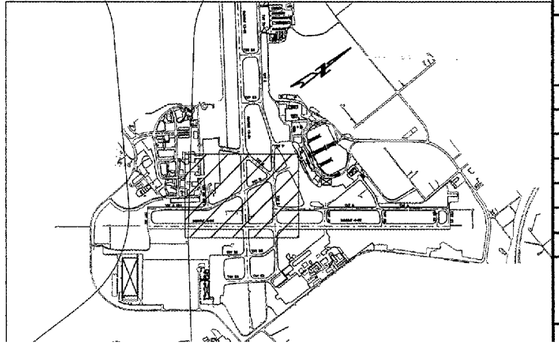

CMT
CRAWFORD, MURPHY & TILLY, INC.
CONSULTING ENGINEERS

© Copyright CMT, Inc.

IL PROJECT: PIA-3616
AIP PROJ: 3-17-0080-XX

FILE: ...\028_prop_marking.dgn	
DESIGN BY:	EWS
DRAWN BY:	CAG
CHECKED BY:	TCS
APPROVED BY:	CET
DATE:	MAY 12, 2006
JOB No:	04061-03-03

PROPOSED MARKING PLAN
SHEET 2 OF 3

SHEET 51 OF 107 SHEETS

7/13/2006
c:\peoria\0406103_03\draw\sheets\028_prop_marking.dgn