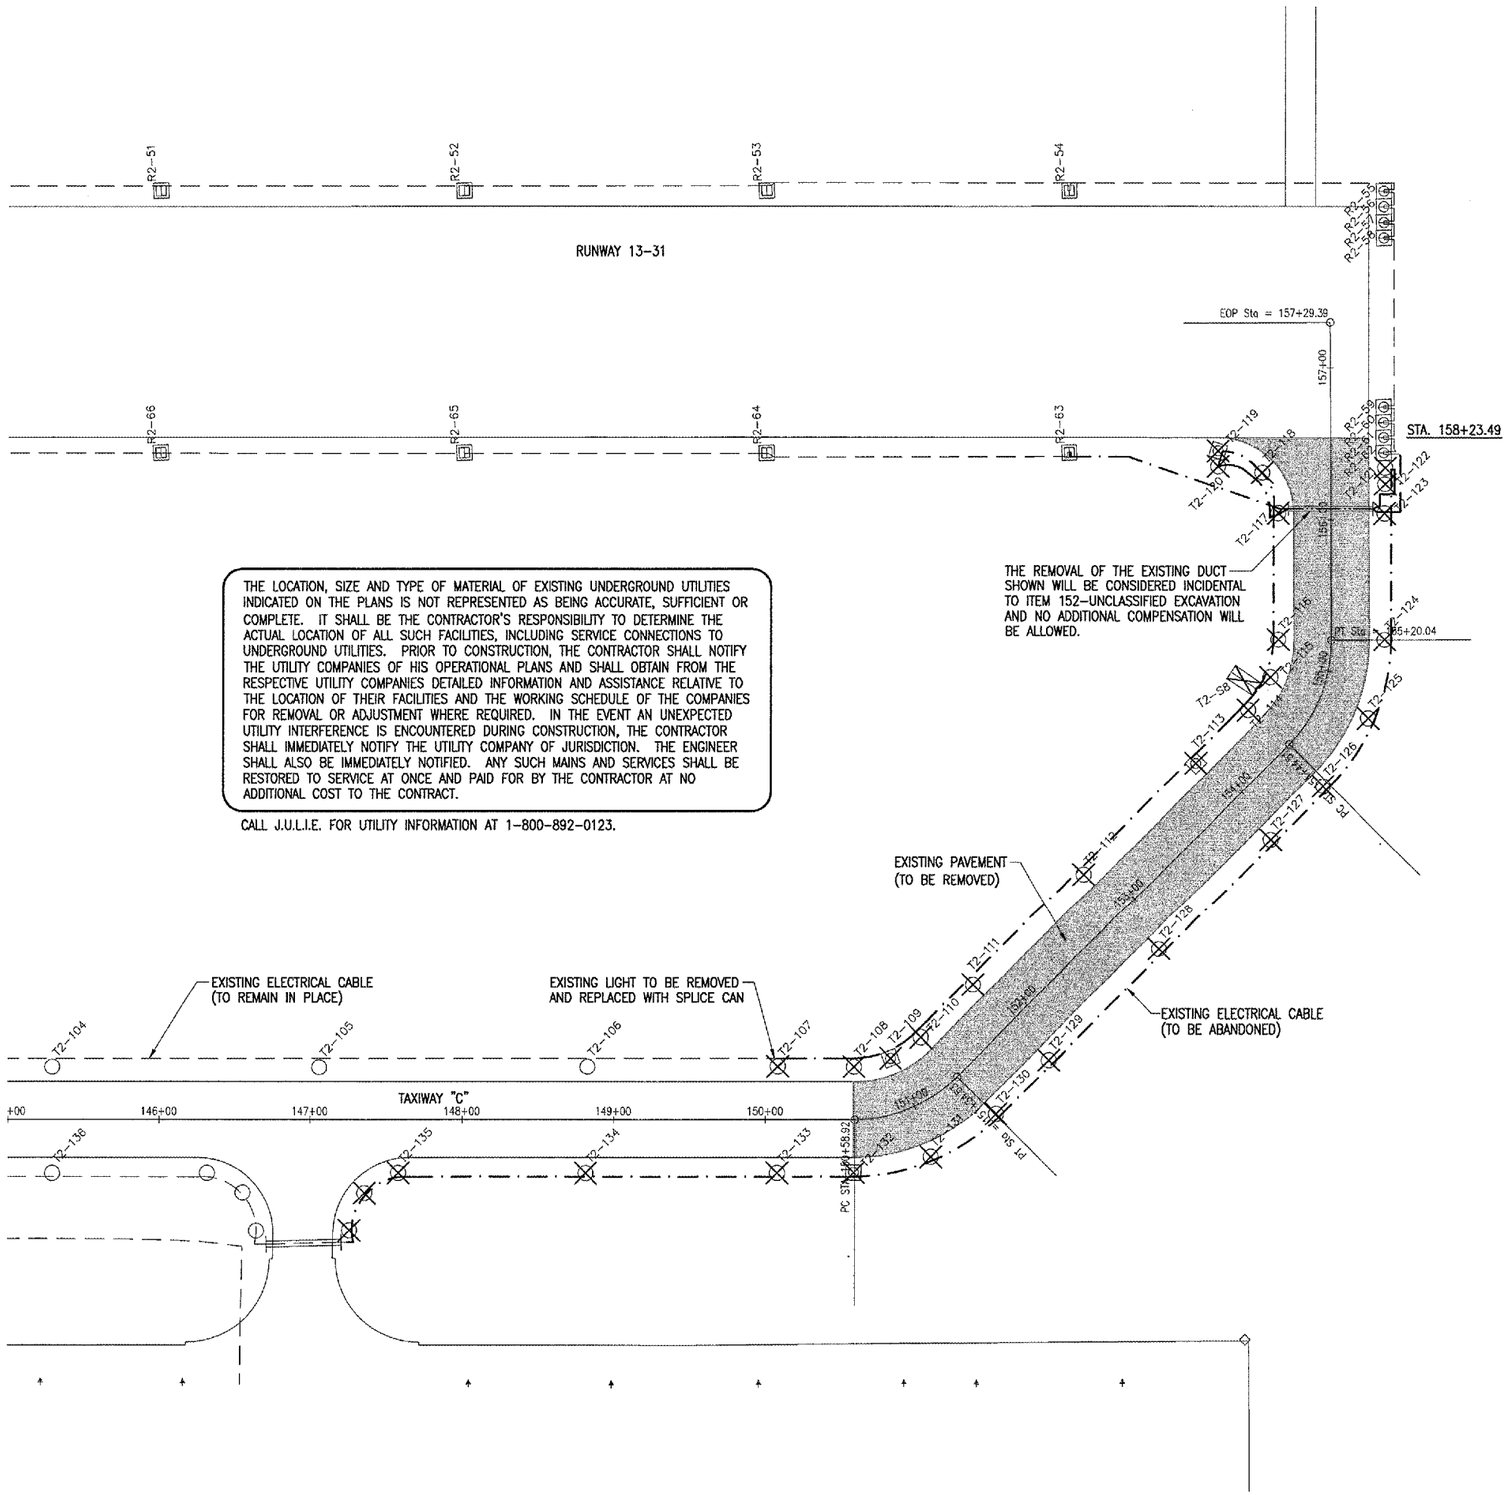

THE LOCATION, SIZE AND TYPE OF MATERIAL OF EXISTING UNDERGROUND UTILITIES INDICATED ON THE PLANS IS NOT REPRESENTED AS BEING ACCURATE, SUFFICIENT OR COMPLETE. IT SHALL BE THE CONTRACTOR'S RESPONSIBILITY TO DETERMINE THE ACTUAL LOCATION OF ALL SUCH FACILITIES, INCLUDING SERVICE CONNECTIONS TO UNDERGROUND UTILITIES. PRIOR TO CONSTRUCTION, THE CONTRACTOR SHALL NOTIFY THE UTILITY COMPANIES OF HIS OPERATIONAL PLANS AND SHALL OBTAIN FROM THE RESPECTIVE UTILITY COMPANIES DETAILED INFORMATION AND ASSISTANCE RELATIVE TO THE LOCATION OF THEIR FACILITIES AND THE WORKING SCHEDULE OF THE COMPANIES FOR REMOVAL OR ADJUSTMENT WHERE REQUIRED. IN THE EVENT AN UNEXPECTED UTILITY INTERFERENCE IS ENCOUNTERED DURING CONSTRUCTION, THE CONTRACTOR SHALL IMMEDIATELY NOTIFY THE UTILITY COMPANY OF JURISDICTION. THE ENGINEER SHALL ALSO BE IMMEDIATELY NOTIFIED. ANY SUCH MAINS AND SERVICES SHALL BE RESTORED TO SERVICE AT ONCE AND PAID FOR BY THE CONTRACTOR AT NO ADDITIONAL COST TO THE CONTRACT.

CALL J.U.L.I.E. FOR UTILITY INFORMATION AT 1-800-892-0123.

LEGEND

- EXISTING PAVEMENT
- EXISTING PAVEMENT (TO BE REMOVED)
- EXISTING ELECTRICAL DUCT
- EXISTING ELECTRICAL CABLE (TO REMAIN IN PLACE)
- EXISTING ELECTRICAL CABLE (TO BE ABANDONED)
- EXISTING STAKE MOUNTED TAXIWAY LIGHT
- EXISTING BASE MOUNTED RUNWAY LIGHT
- EXISTING BASE MOUNTED THRESHOLD LIGHT
- EXISTING STAKE MOUNTED TAXIWAY LIGHT (TO BE REMOVED)
- EXISTING BASE MOUNTED TAXIWAY LIGHT (TO BE REMOVED)
- EXISTING TAXI GUIDANCE SIGN (TO BE REMOVED)

EXISTING ELECTRICAL INFORMATION NOTE

THE EXISTING ELECTRICAL INFORMATION SHOWN WAS OBTAINED FROM RECORD DRAWINGS AND IS PROVIDED FOR REFERENCE. PLEASE REFER TO THE PROPOSED ELECTRICAL PLANS FOR IMPROVEMENTS REQUIRED IN THIS PROJECT.

CABLING CONFLICT NOTE

IN AREAS WHERE THE PROPOSED CABLES ARE TO BE PLACED ADJACENT TO THE EXISTING CABLES TO BE ABANDONED, THE PROPOSED CABLES WILL BE PLACED AT 15' OFF THE PROPOSED EDGE OF PAVEMENT TO AVOID CONFLICT WITH ABANDONED CABLES.

EQUIPMENT REMOVAL NOTE

THE CONTRACTOR SHALL REMOVE THE LIGHTS AND TAXI GUIDANCE SIGN SHOWN TO BE REMOVED IN THEIR ENTIRETY, TO INCLUDE TRANSFORMERS, BASES, STAKES, AND ASSOCIATED MATERIAL. THE LIGHTS AND SIGNS SHALL BE TURNED OVER TO THE AIRPORT. ALL REMAINING MATERIALS REMOVED WILL BE DISPOSED OF OFF THE AIRPORT IN A LEGAL MANNER. ALL HOLES REMAINING AFTER EACH PROPOSED REMOVAL WILL BE BACKFILLED IN ACCORDANCE TO ITEM 108, TO THE SATISFACTION OF THE RESIDENT ENGINEER, AND NO ADDITIONAL COMPENSATION WILL BE ALLOWED. THE COST OF THE PROPOSED REMOVAL OF THE LIGHTS AND SIGNS WILL INCLUDE ALL LABOR, MATERIALS, EQUIPMENT, AND DISPOSAL, AND WILL BE PAID FOR UNDER EACH RESPECTIVE REMOVAL PAY ITEM.

TEMPORARY CABLE NOTE

THE CONTRACTOR SHALL PROVIDE TEMPORARY CABLE, AS NECESSARY, TO KEEP THE LIGHTS USEABLE WHILE THE EXISTING DUCT SHOWN IS REMOVED. THE TEMPORARY CABLE WILL NOT BE NECESSARY IF THE PROPOSED DUCT SHOWN ON SHEET 14 IS IN PLACE PRIOR TO THE REMOVAL OF THE EXISTING DUCT. THE COST OF THE TEMPORARY CABLE WILL INCLUDE ALL LABOR, MATERIALS, AND EQUIPMENT NECESSARY TO COMPLETE THIS TASK, AND WILL BE CONSIDERED INCIDENTAL TO ITEM AR110502 - 2-WAY CONCRETE ENCASED DUCT, WITH NO ADDITIONAL COMPENSATION ALLOWED.

0' 25' 50' 100'
HALF SIZE SCALE: 1"= 100'
FULL SIZE SCALE: 1"= 50'

DATE	REVISION	BY

QUINCY REGIONAL AIRPORT
BALDWIN FIELD
ADAMS COUNTY, ILLINOIS

IL. PROJ.: UIN-3338 A.I.P. PROJ.: 3-17-0085-XX

HGI Project No. 82406TYCD.0240
Filename R-141ELE.DWG
Scale 1"= 50'
Date 06/19/06

LAYOUT	RAW	06/19/06
DRAWN	BAK	06/19/06
REVIEWED	RAW	07/12/06

HANSON

Hanson Professional Services Inc.
1525 South Sixth Street
Springfield, Illinois 62703-2888
Offices Nationwide

REALIGN AND WIDEN TAXIWAY "C"

EXISTING ELECTRICAL PLAN

JUL 11, 2006 11:01 PM RAW
I:\AIRPORTS\QUINCY\82406TYCD\AIRPORT\SHEETS\R-141ELE.DWG - EXIST. ELEC.