RB014

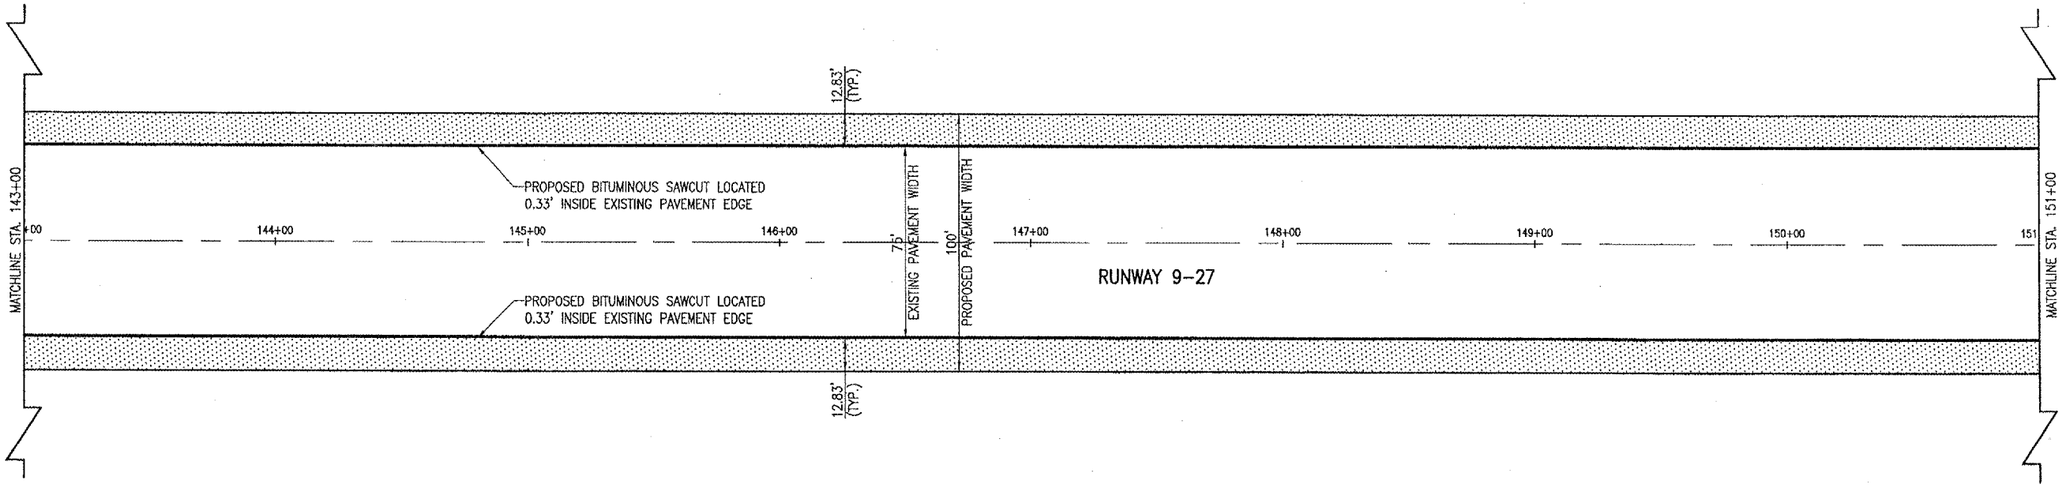

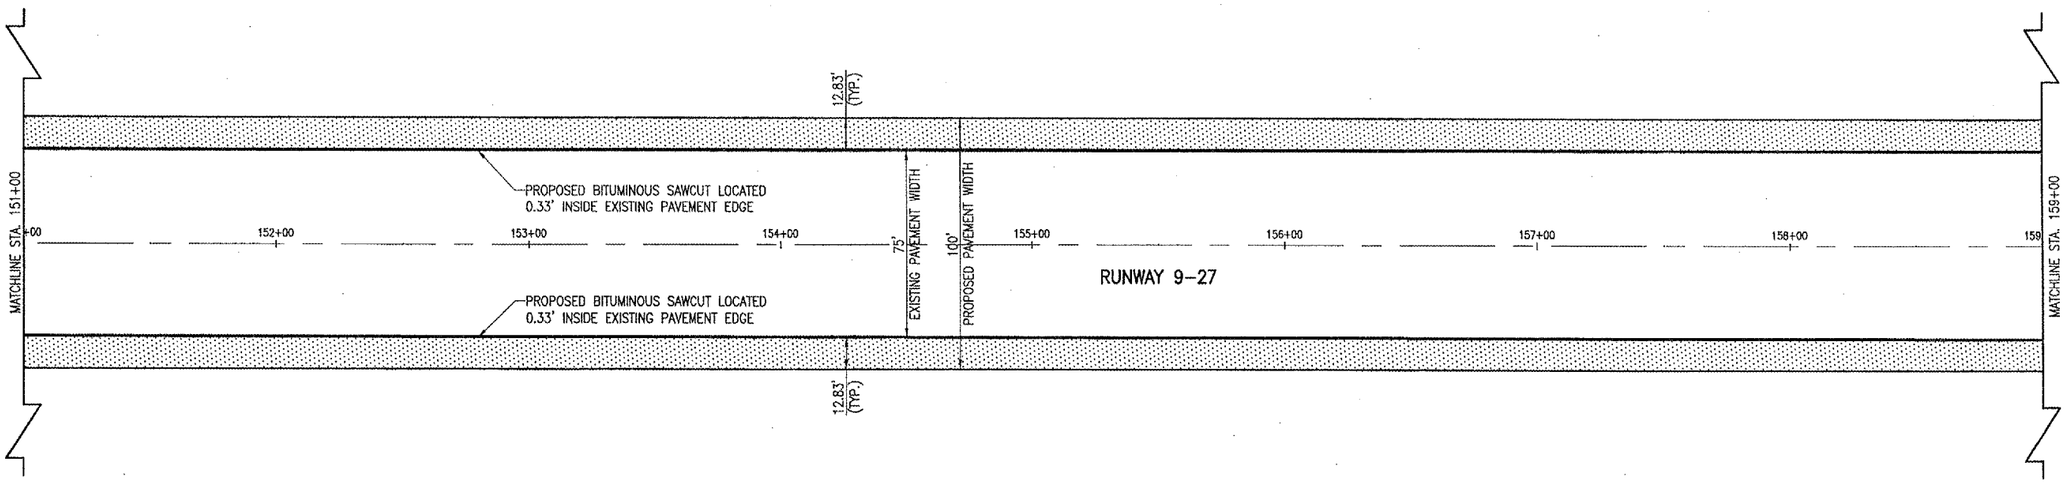

602-BITUMINOUS PRIME COAT NOTES:

THE BITUMINOUS PRIME COAT (602) SHALL BE PLACED IN ACCORDANCE WITH ITEM AR602 "BITUMINOUS PRIME COAT" AS STATED ON PAGE 58 OF THE SUPPLEMENTAL SPECIFICATIONS AND RECURRING SPECIAL PROVISIONS, ADOPTED JULY 1, 2004.

THE PROPOSED BITUMINOUS PRIME COAT SHALL BE PLACED ON THE PROPOSED AGGREGATE BASE COURSE PRIOR TO THE PLACEMENT OF THE FIRST LIFT OF PROPOSED BITUMINOUS BASE COURSE. THE PROPOSED AGGREGATE BASE COURSE SHALL HAVE A PRIME COAT OF BITUMINOUS MATERIAL APPLIED IN ACCORDANCE WITH THE REQUIREMENTS OF THE SUPPLEMENTAL SPECIFICATIONS AND RECURRING SPECIAL PROVISIONS.

THE PROPOSED BITUMINOUS PRIME COAT WILL BE PAID FOR UNDER ITEM:
AR602510 BITUMINOUS PRIME COAT _____ 5,171 GAL.

603-BITUMINOUS TACK COAT NOTES:

THE BITUMINOUS TACK COAT (603) SHALL BE PLACED IN ACCORDANCE WITH ITEM AR603 "BITUMINOUS TACK COAT" AS STATED ON PAGE 62 OF THE SUPPLEMENTAL SPECIFICATIONS AND RECURRING SPECIAL PROVISIONS, ADOPTED JULY 1, 2004.

AN APPLICATION OF BITUMINOUS TACK WILL BE SPRAYED BEFORE THE PLACEMENT OF THE LIFT OF BITUMINOUS SURFACE COURSE AND IN BETWEEN LIFTS OF BITUMINOUS BASE COURSE. THE PLAN QUANTITY IS BASED ON THREE APPLICATIONS AT A RATE OF 0.1 GALLONS PER SQUARE YARD. THE PROPOSED BITUMINOUS PAVEMENT SHALL HAVE A TACK COAT OF BITUMINOUS MATERIAL APPLIED IN ACCORDANCE WITH THE REQUIREMENTS OF THE SUPPLEMENTAL SPECIFICATIONS AND RECURRING SPECIAL PROVISIONS.

THE VERTICAL FACE OF ALL BUTT JOINTS WILL BE PAINTED WITH A LIQUID ASPHALT (TACK COAT).

THE FULL VERTICAL AND HORIZONTAL FACES OF THE PAVEMENT REMOVAL AREAS WILL BE PAINTED WITH A LIQUID ASPHALT (TACK COAT) PRIOR TO THE PLACEMENT OF THE BITUMINOUS SURFACE COURSE.

THE PROPOSED BITUMINOUS TACK COAT WILL BE PAID FOR UNDER ITEM:
AR603510 BITUMINOUS TACK COAT _____ 6,411 GAL.

LEGEND

- EXISTING PAVEMENT
- PROPOSED PAVEMENT WIDENING
- PROPOSED BITUMINOUS PAVEMENT REMOVAL

N

0' 15' 30' 60'
FULL SIZE SCALE: 1"= 30'
HALF SIZE SCALE: 1"= 60'

DATE	REVISION	BY

ROBINSON MUNICIPAL AIRPORT
ROBINSON
CRAWFORD COUNTY, ILLINOIS

IL PROJ.: RSV-3490 A.I.P. PROJ.: 3-17-0086-B10

HS Project No. 838-04RWY
Filename R-121CON.DWG
Scale 1"=30'
Date 01/13/04

LAYOUT	CCC	01/13/04
DRAWN	CCC	01/13/04
REVIEWED	CAH	03/05/04

HANSON

Hanson Professional Services Inc.
1525 S. Sixth Street
Springfield, Illinois 62703-2886
Offices Nationwide

RUNWAY 9-27 WIDENING

PROPOSED CONSTRUCTION PLAN
STA. 143+00 TO STA. 159+00

JUN 29, 2006 8:32 AM CAH
I:\AIRPORTS\ROBINSON\838-04RWY\AIRPORT\SHEETS\R-121CON.DWG - 143+00 to 159+00